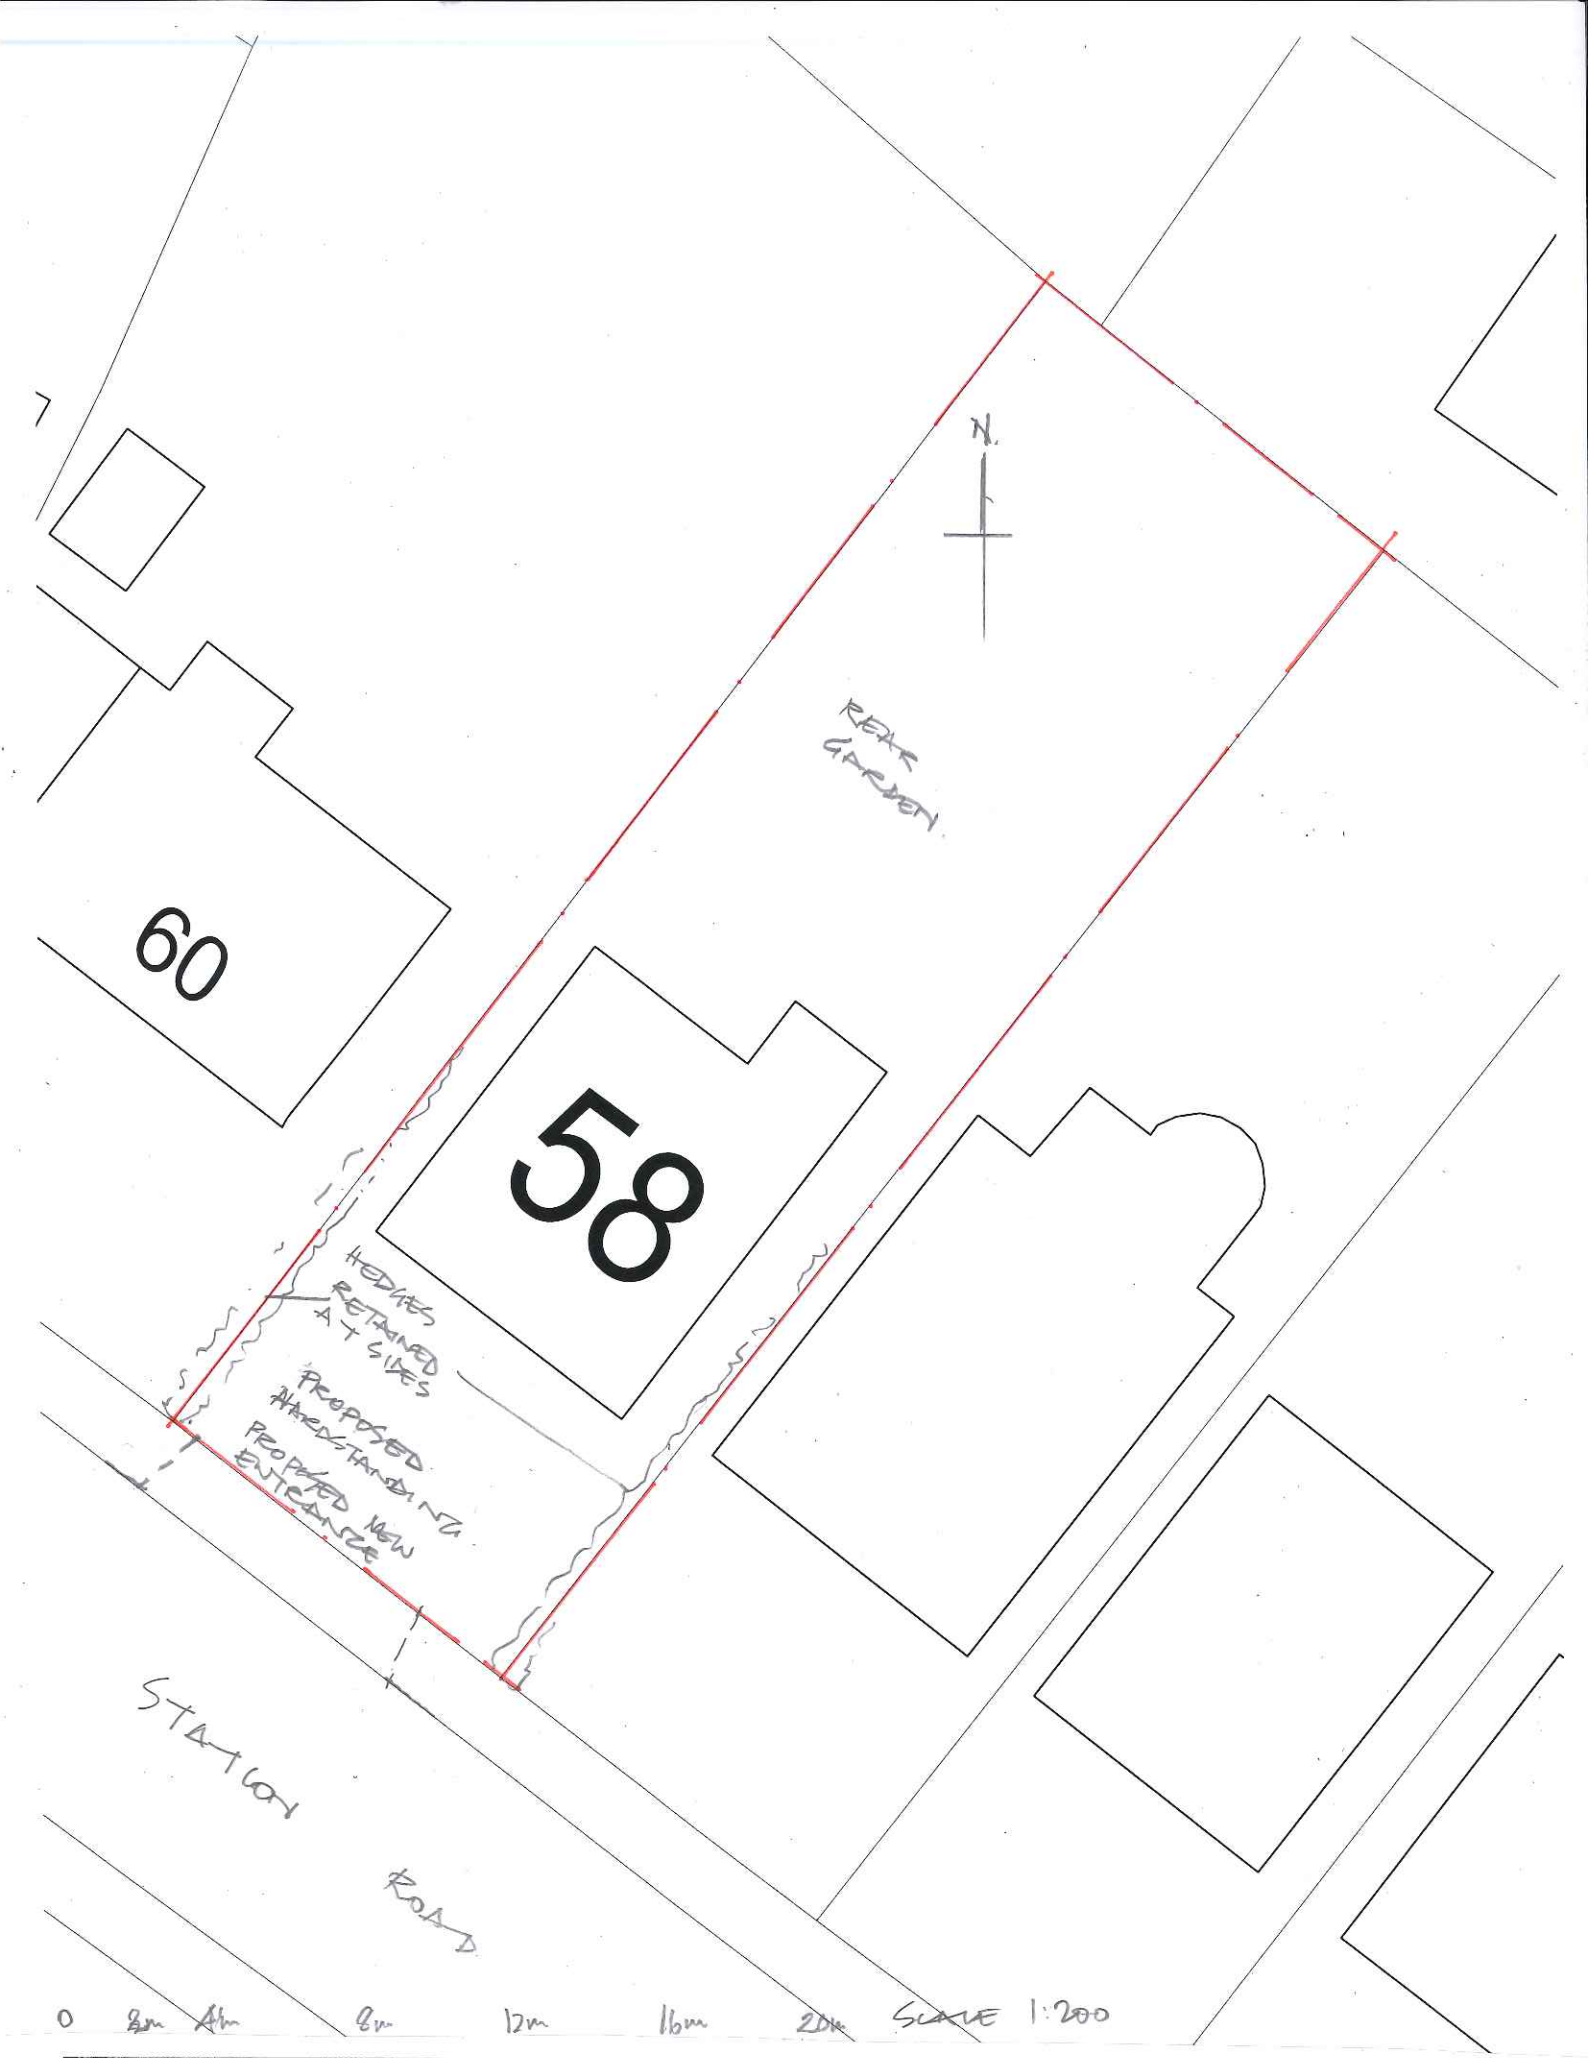

Alexander & Thomas
ARCHITECTS

8 Willway Street, Bristol, BS3 4BG mail@alexanderthomas.co.uk 0117 904 6160

Drawing: SITE PLAN

Project: 58 STATION RIAD BA13 3JN

Drawing No.: 779/2

Rev.:

Scale@A: 1:200

Date: 10/23

Drawn: ST