EXISTING

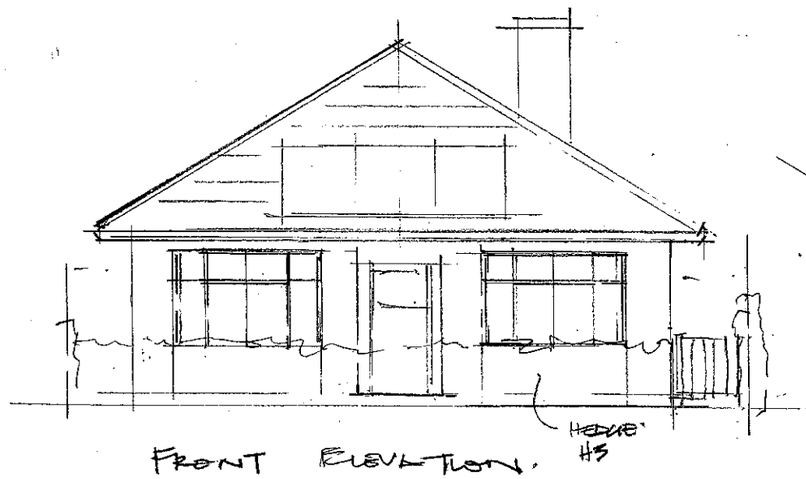

FRONT ELEVATION.

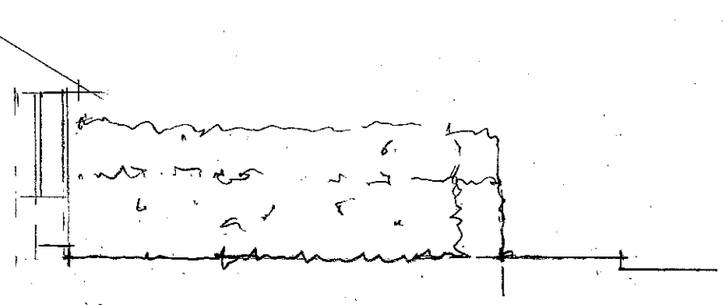

SECTION A—A
EXISTING

PROPOSED

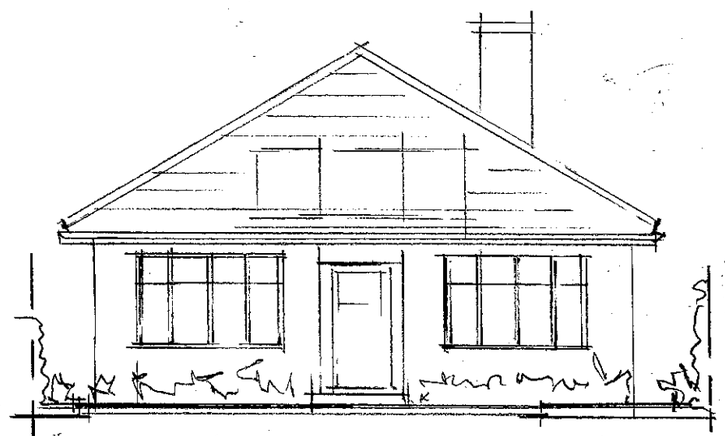

FRONT ELEVATION

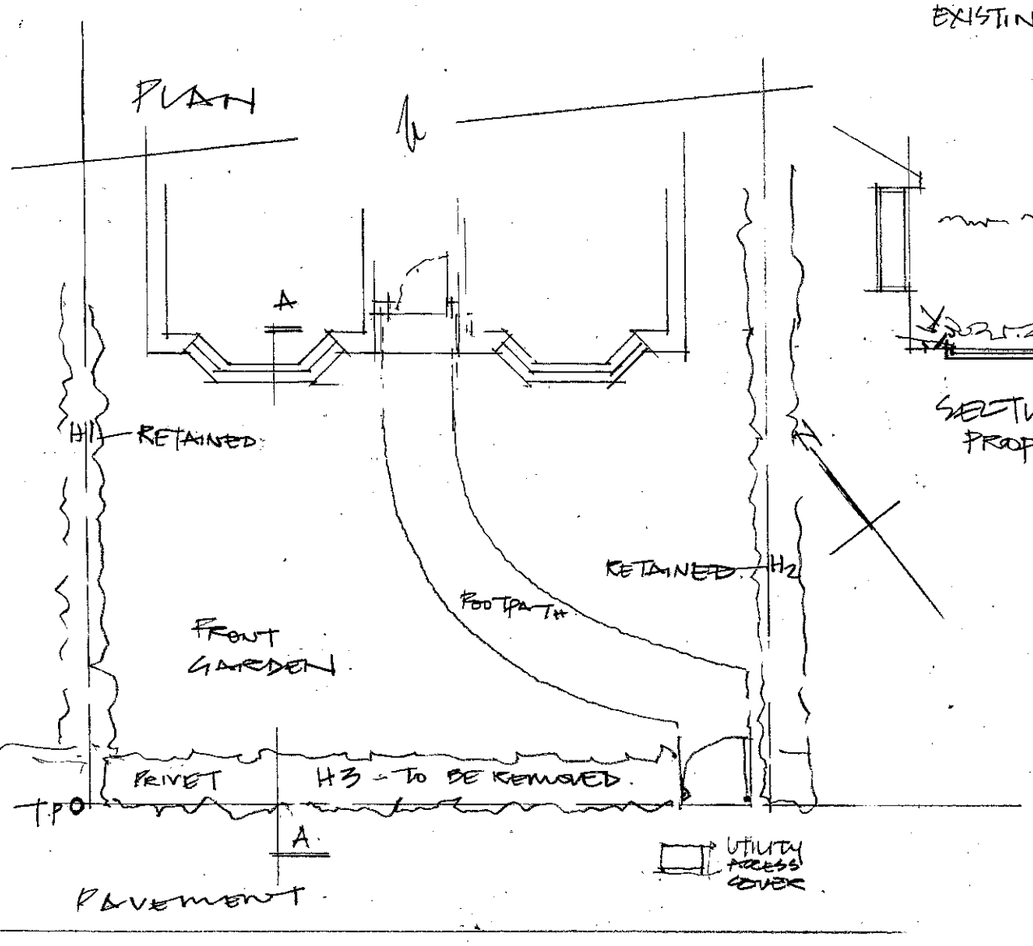

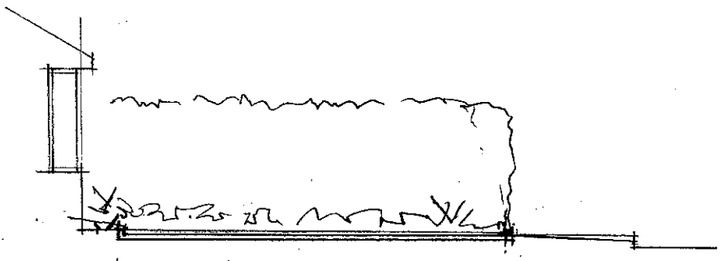

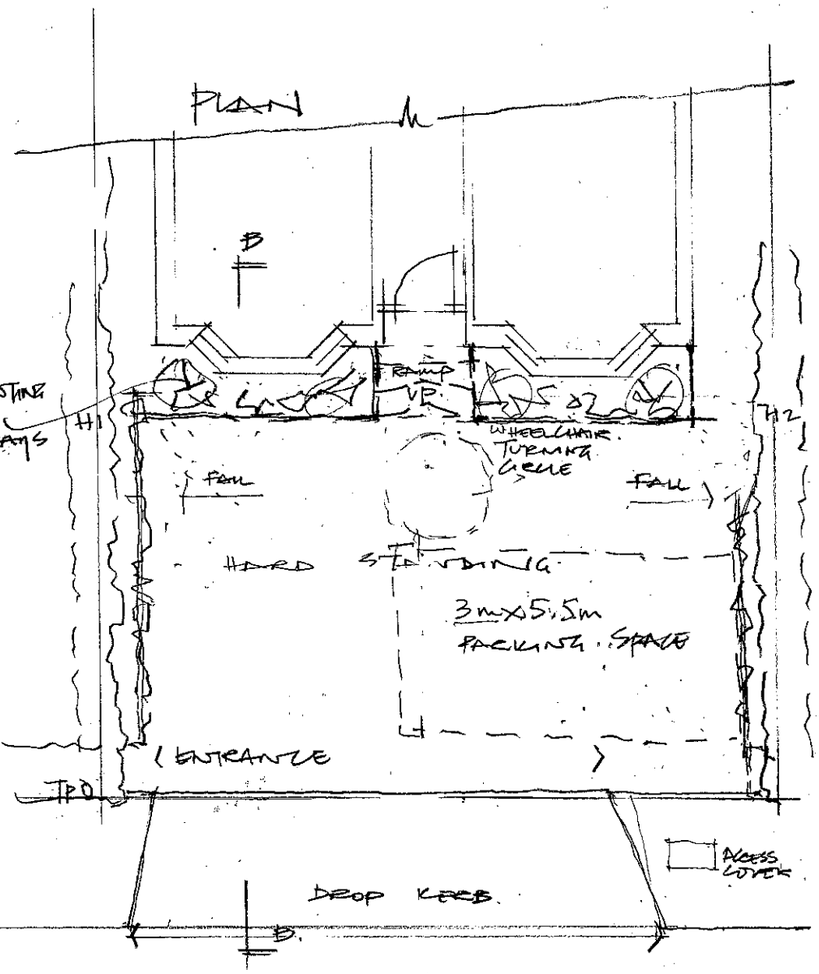

0 1m 2m 4m 6m 8m 10m SCALE 1:100

Alexander & Thomas
ARCHITECTS
8 Willway Street, Bristol, BS3 4BG mail@alexanderthomas.co.uk 0117 904 6160

Drawing: ~~EXISTING & PROPOSED PLANS~~ ELEVATIONS & SECTIONS
Project: 58 STATION ROAD BA13 3JN
Drawing No. 779/3
Rev.
Scale@A: 1:100
Date: 10/23
Drawn: ST.