

Block Plan-Existing

Scale 1:500

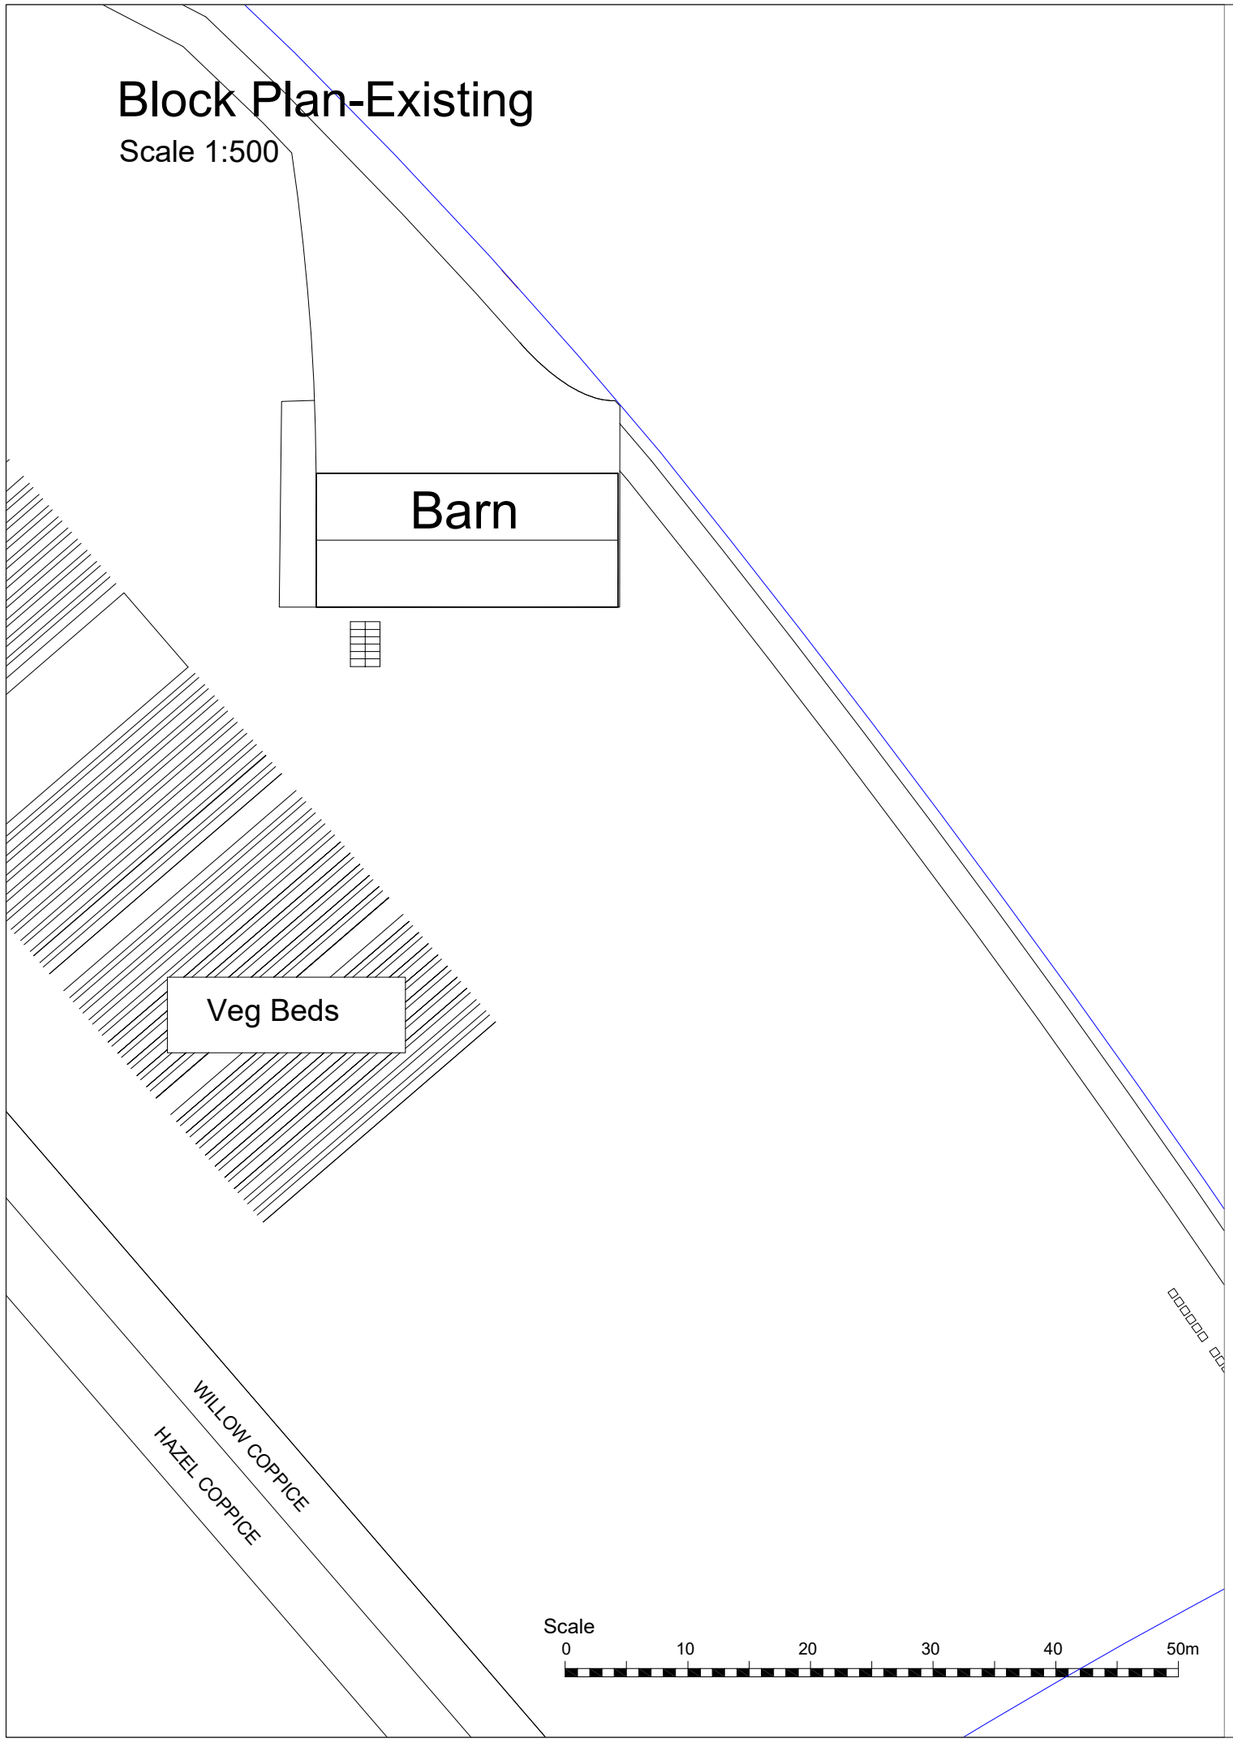

Block Plan-Proposed

Scale 1:500

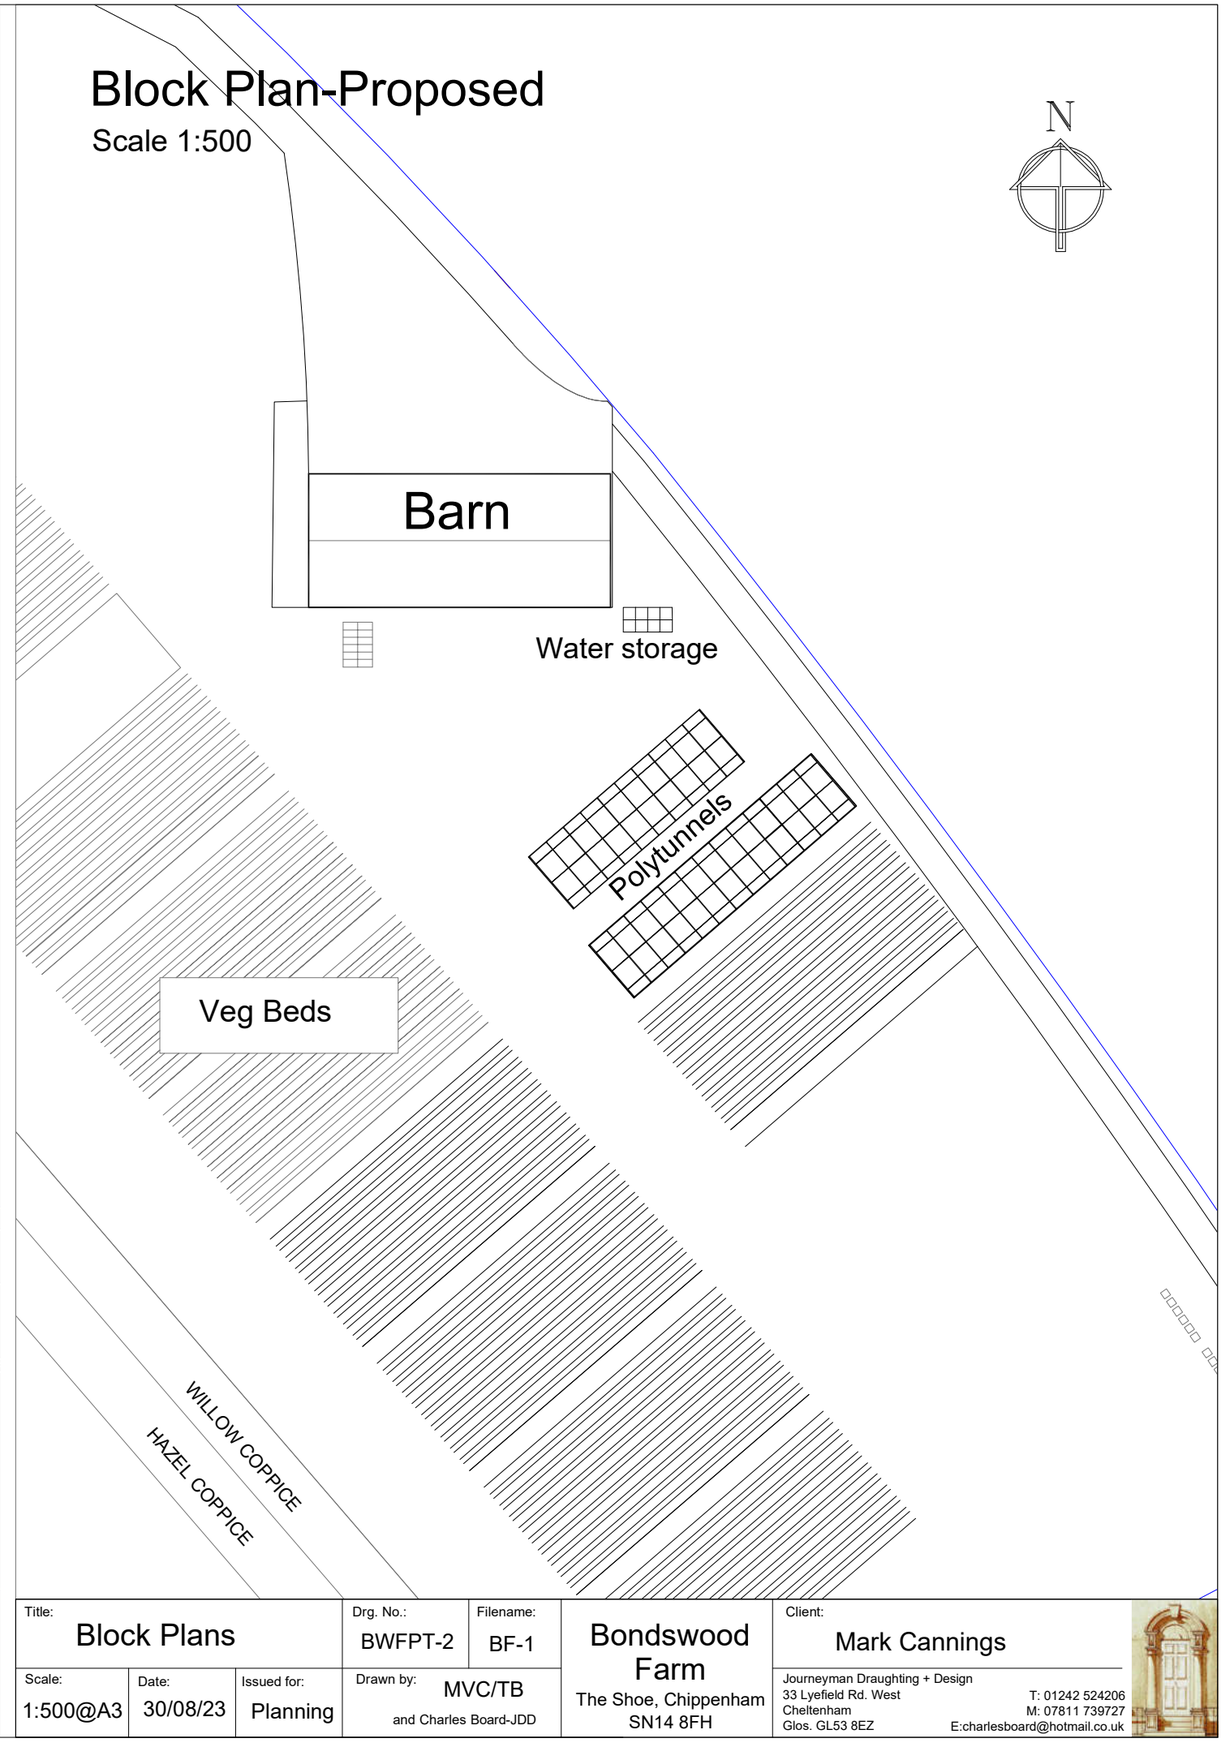

Title: Block Plans			Drg. No.: BWFPT-2	Filename: BF-1	Bondswood Farm, The Shoe, Chippenham SN14 8FH
Scale: 1:500@A3	Date: 30/08/23	Issued for: Planning	Drawn by: MVC/TB and Charles Board-JDD		Client: Mark Cannings

Journeyman Draughting + Design
33 Lyefield Rd. West
Cheltenham
Glos. GL53 8EZ
T: 01242 524206
M: 07811 739727
E:charlesboard@hotmail.co.uk