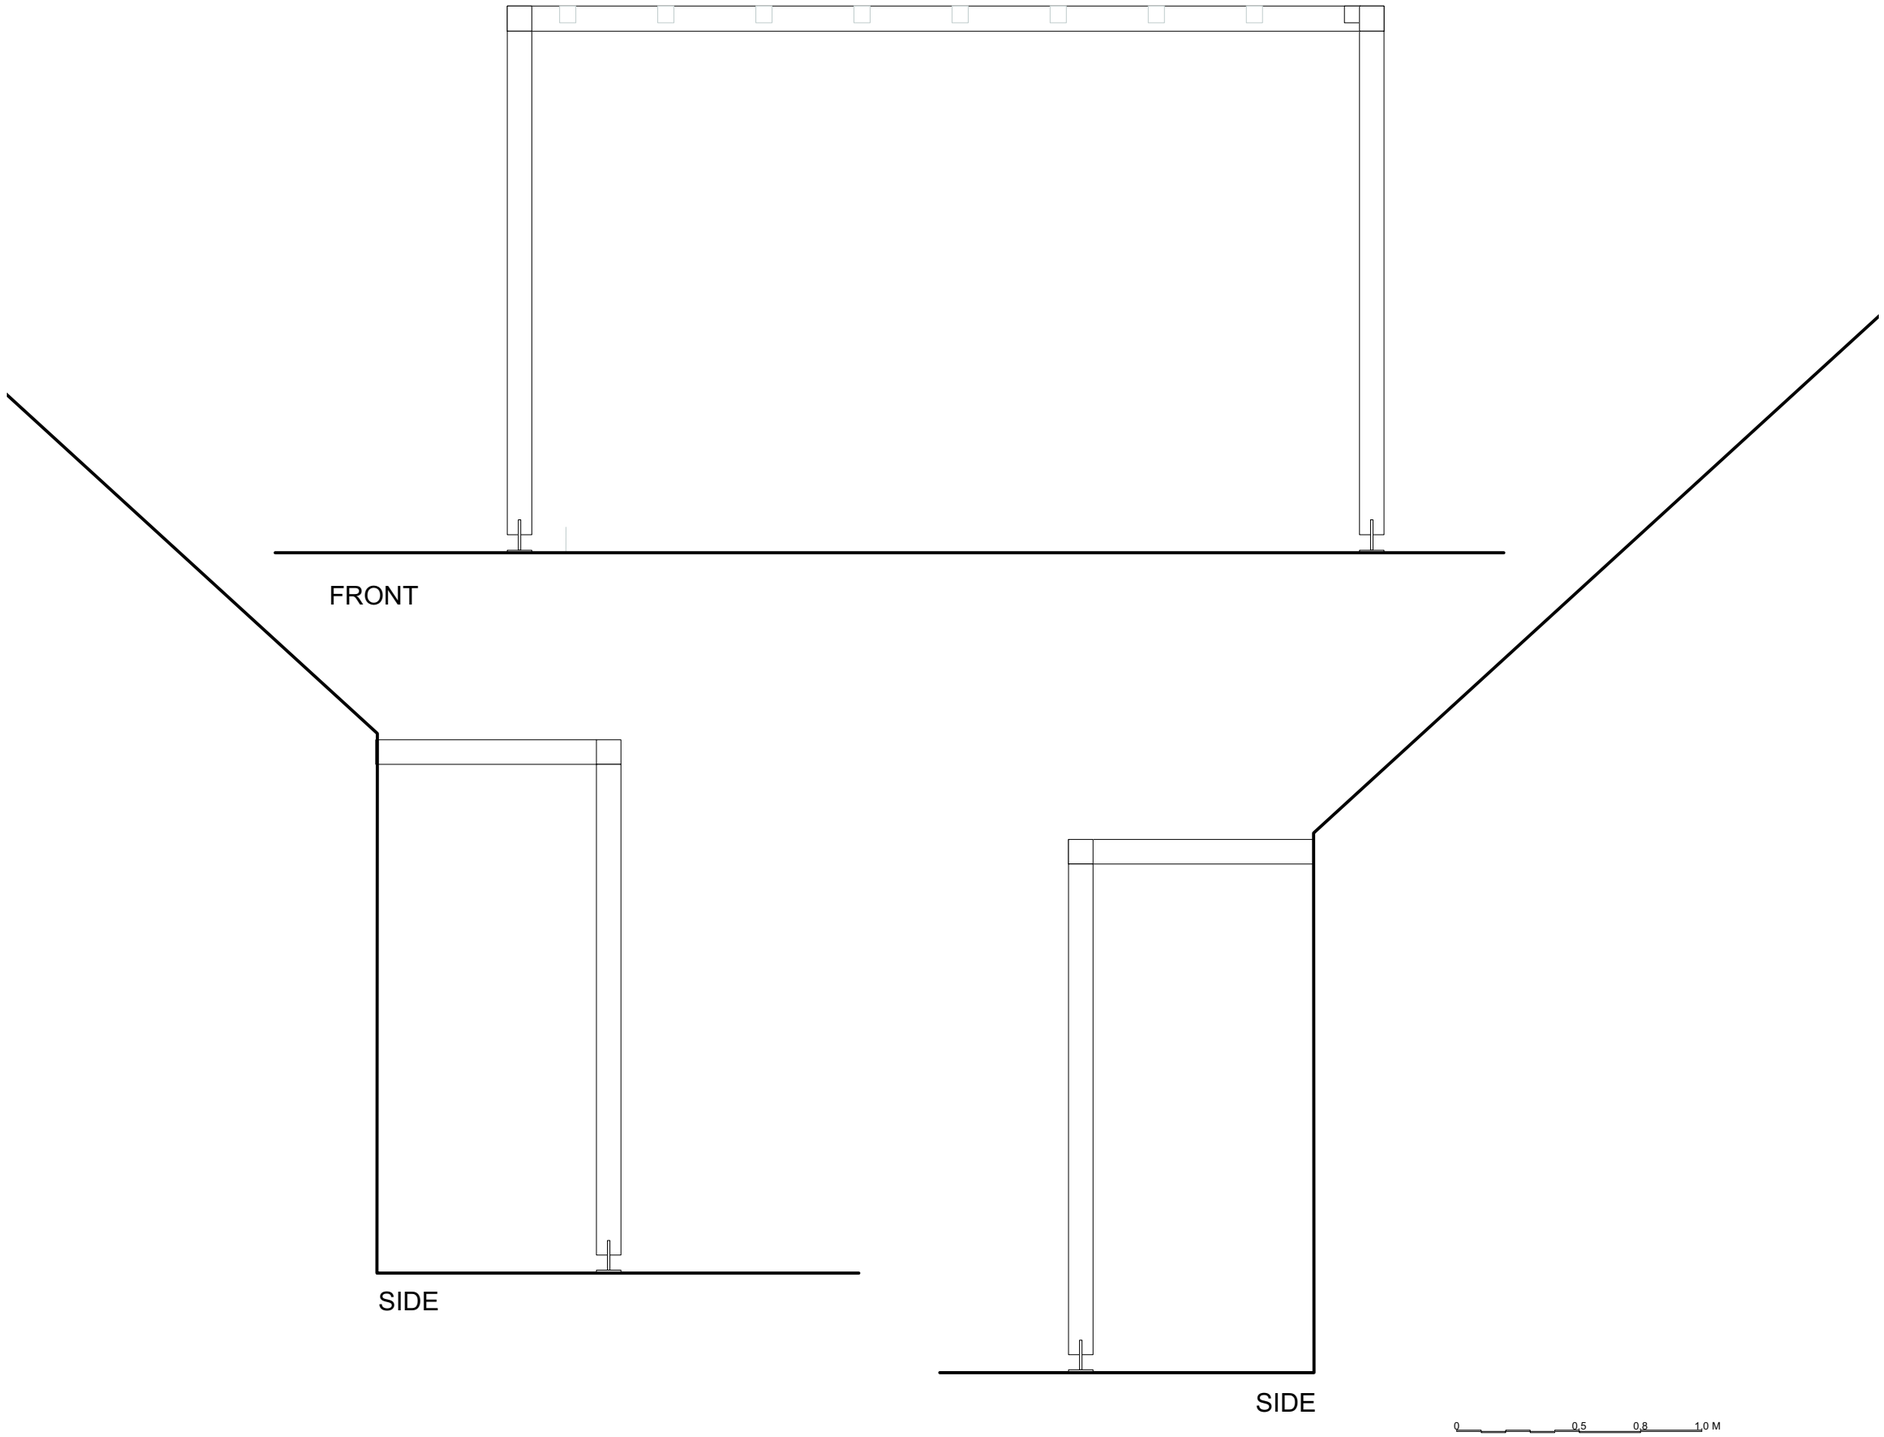


44 45 The Butts

Planning

CLIENT

ADDRESS
45 The Butts
Chippenham
SN15 3JS

REV. DATE NOTES

N

Details - Pergola

PROJECT	STAGE	DRAWING	REV	DRAWN
44	- PL	- 22		RE

SCALE	SIZE	CREATION
1:25	@ A3 L	

ARTEL 31
architects that build
artel31.co.uk · 01249 445656 · 5 Union Road SN15 1HW

THIS DRAWING IS COPYRIGHT © OF ARTEL31 LIMITED
REPRODUCTION IS ONLY TO TAKE PLACE WITH PRIOR WRITTEN AUTHORITY
ALL DIMENSIONS TO BE CONFIRMED ON SITE BEFORE ANY WORK COMMENCES
ANY DISCREPANCIES FOUND IN DRAWINGS OR OTHER DOCUMENTATION MUST
BE BROUGHT TO THE ATTENTION OF THE ARCHITECT BEFORE PROCEEDING