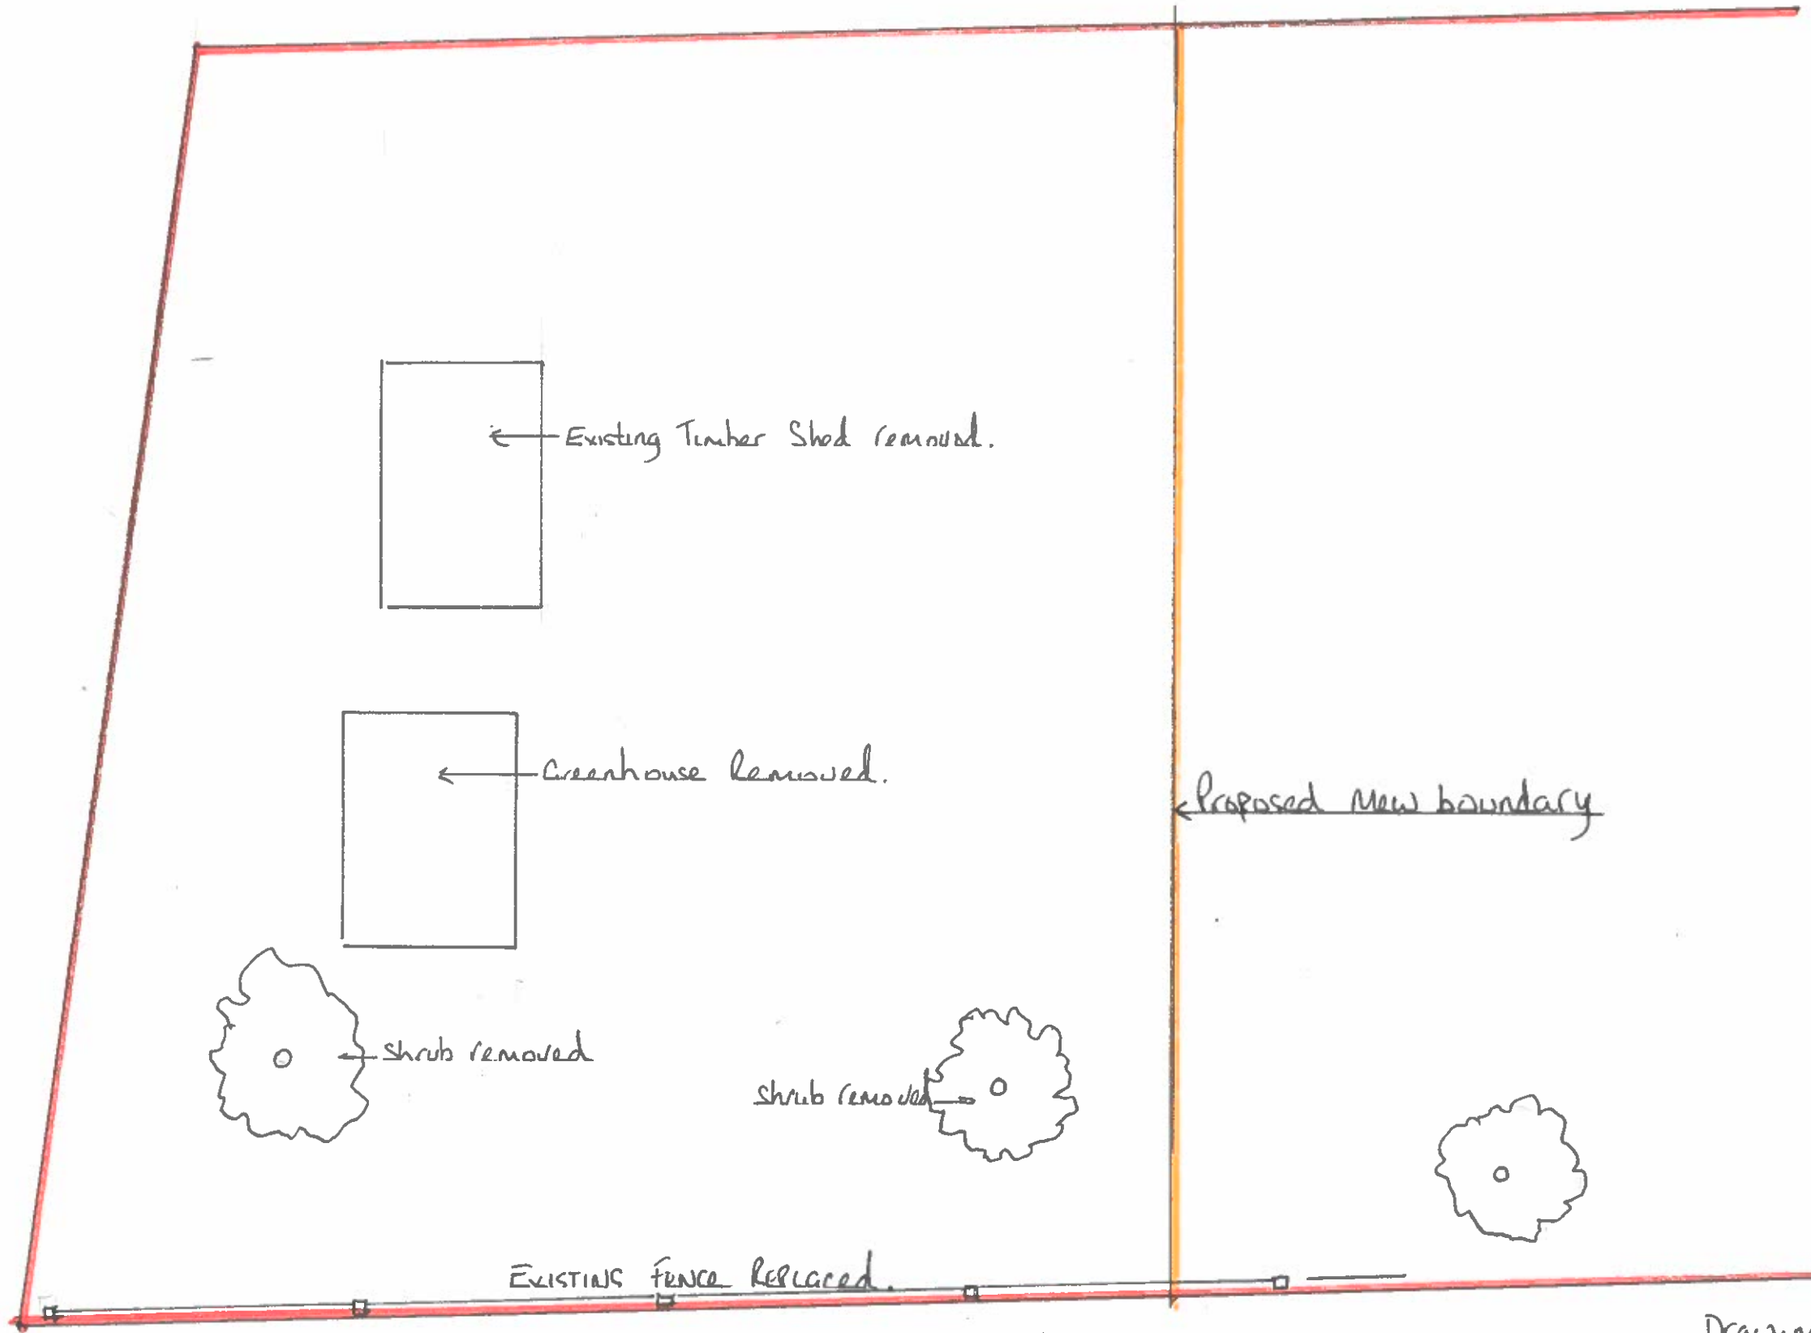

Drawing Nº CH010

Existing Garden

Scale 1:100

SNID SPN – 70 COURT HILL