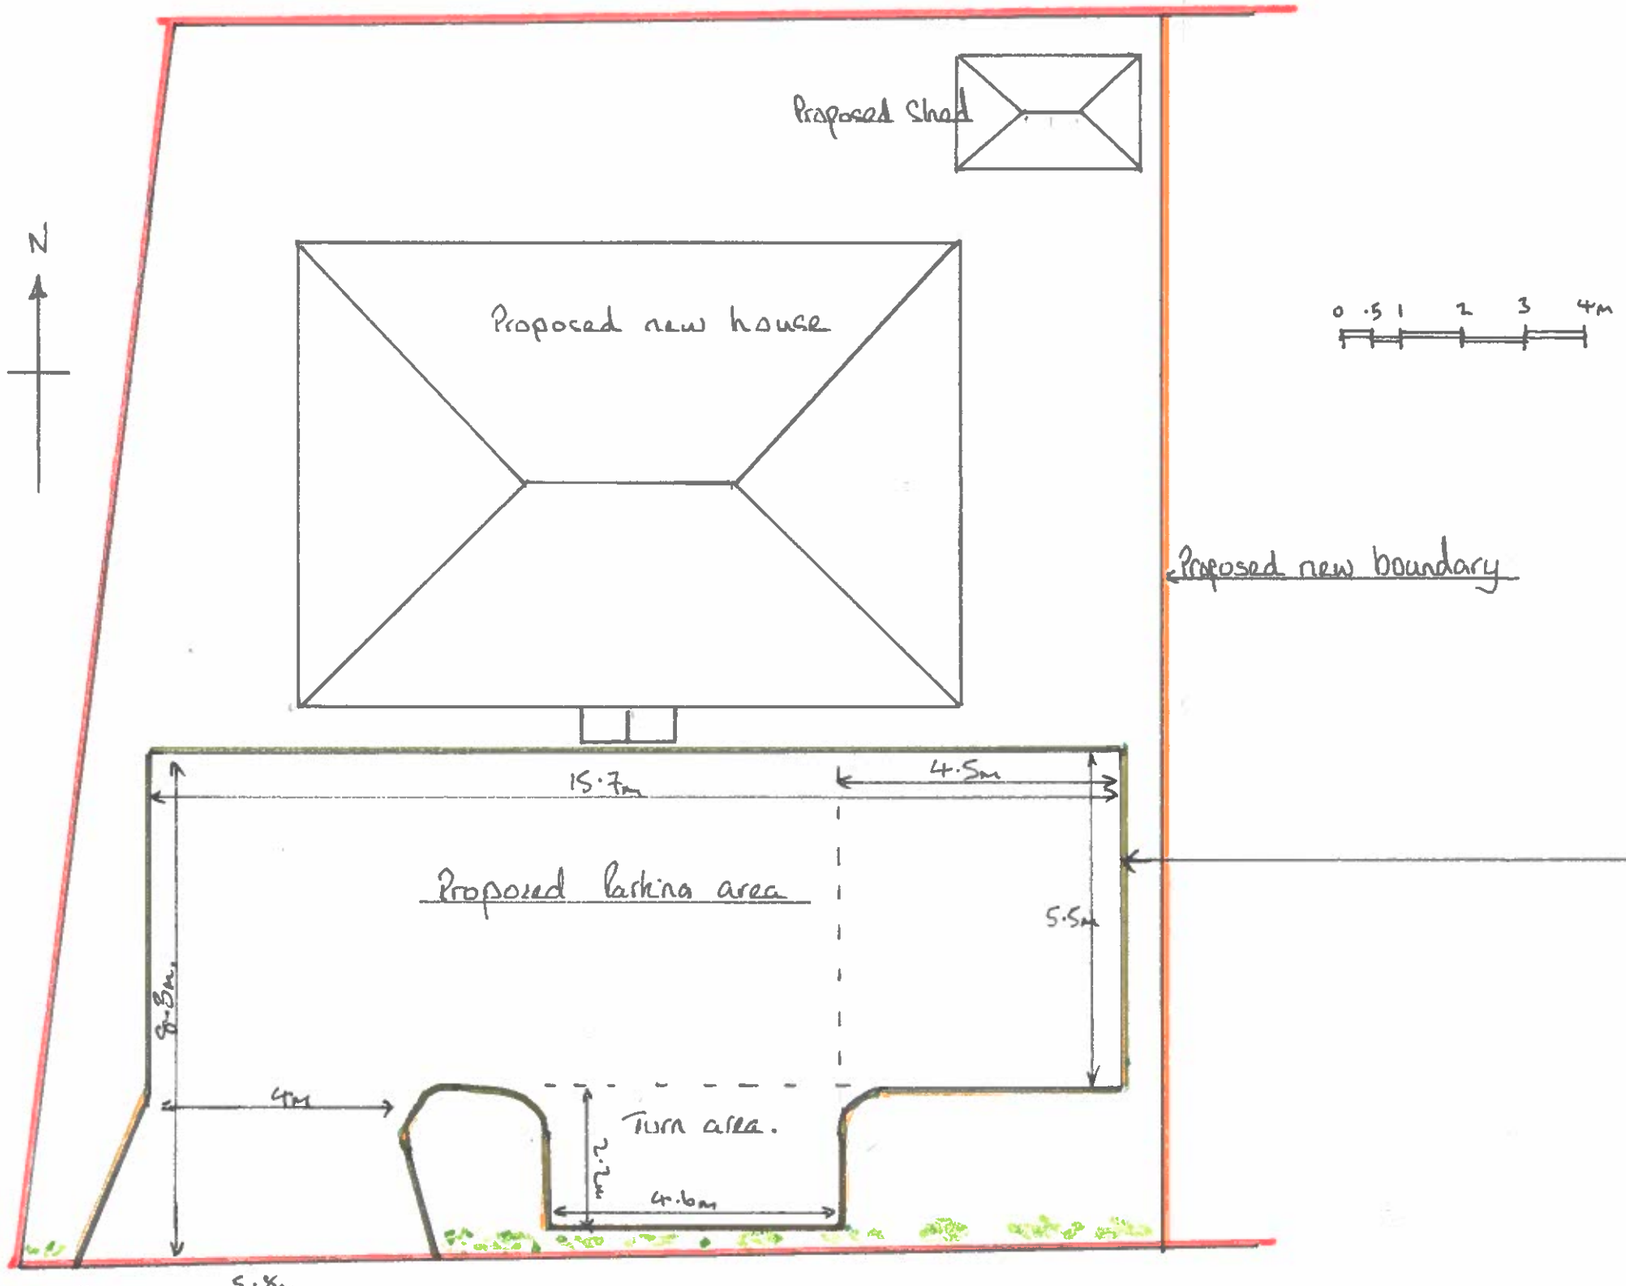

Proposed new Parking Area & Driveway current new Road access to be through area cleared of Undergrowth and existing Iron-Post & rail Fence.

PHOTOGRAPHS OF Current Entrance area ATTACHED.

Drive Way Finished in loose Stone.

Drawing No. CH009

Scale 1:100

Darren Hill SN10 5PN
70 Court Hill

Proposed driveway