

General Notes:
All dimensions and heights to be checked on site prior to setting out or manufacture. Any discrepancies between site, drawing or specification to be reported to the architect immediately.

Do not scale drawings
The setting out is the contractor's responsibility

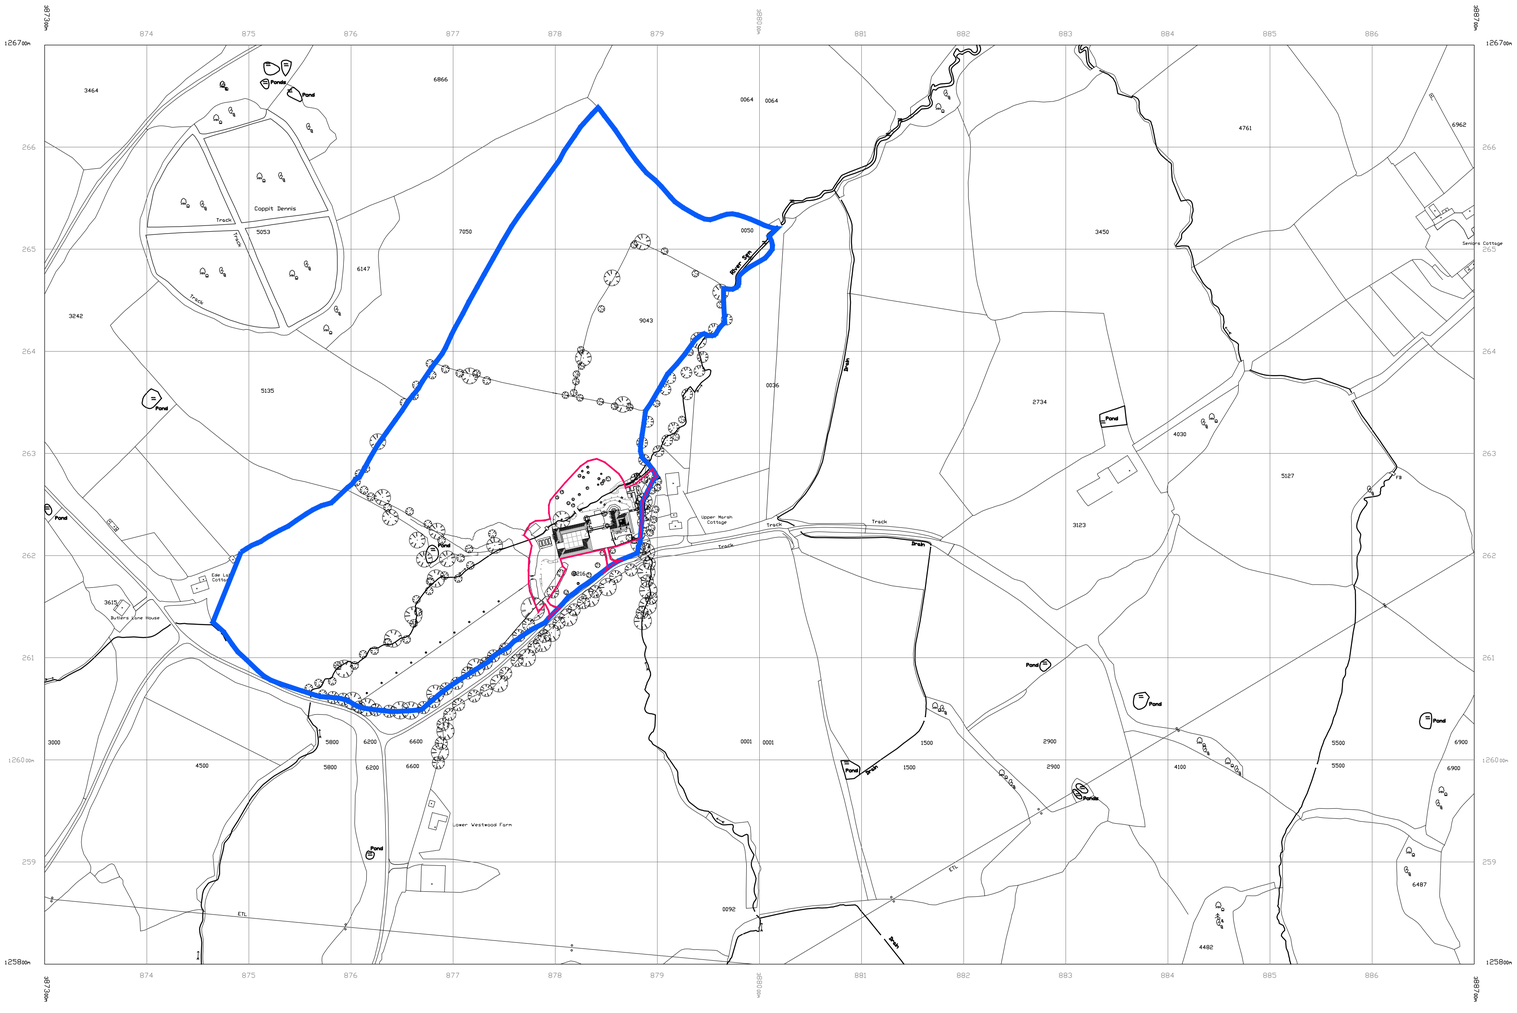

Plan: A SITE LOCATION PLAN
Scale 1:2500 @ A1

0 50 100m

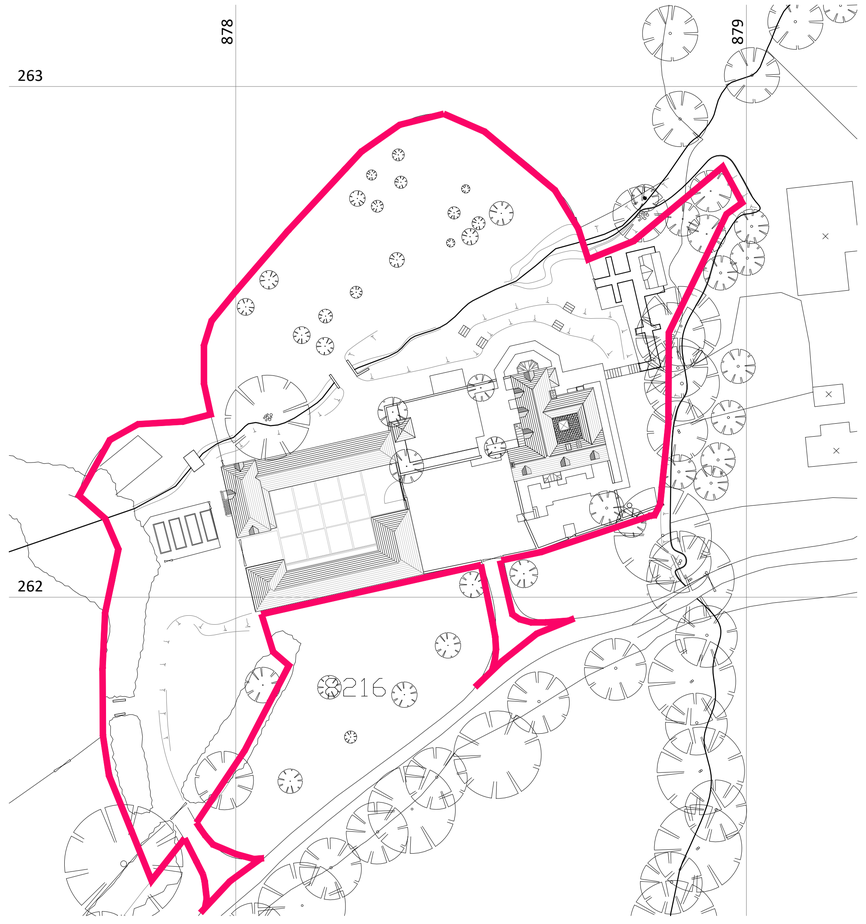

Plan: B SITE BOUNDRY PLAN
Scale 1:500 @ A1

0 10 20m

Key
Land Ownership
Site Boundry

N
W
E
S

Rev	Date	By	Notes
C	19/01/21	JG	TREES UPDATED.
B	14/01/21	JG	TREES UPDATED.
A	06/03/20	JG	SITE RED LINE UPDATED.

SMALLWOOD ARCHITECTS

Quarter House, Juniper Drive, Battersea Reach, London SW18 1GX
T +44 (0)20 7376 5744
E office@smallwoodarchitects.co.uk
www.smallwoodarchitects.co.uk

Project: Extensions and Ancillary Buildings
Location: Oak Drove, Semley, Wiltshire, SP7 9AE
Client: Mr & Mrs Q. Bull

Date: Nov '19
Scale@A1: 1:2500, 1:500
Scale@A3: 1:5000, 1:1000
Status: For Planning
Drawn: IT Checked: JG

Job No. 0904 Dwg. No. P 001.1 Rev. C Dwg. Title Existing Site Location Plan