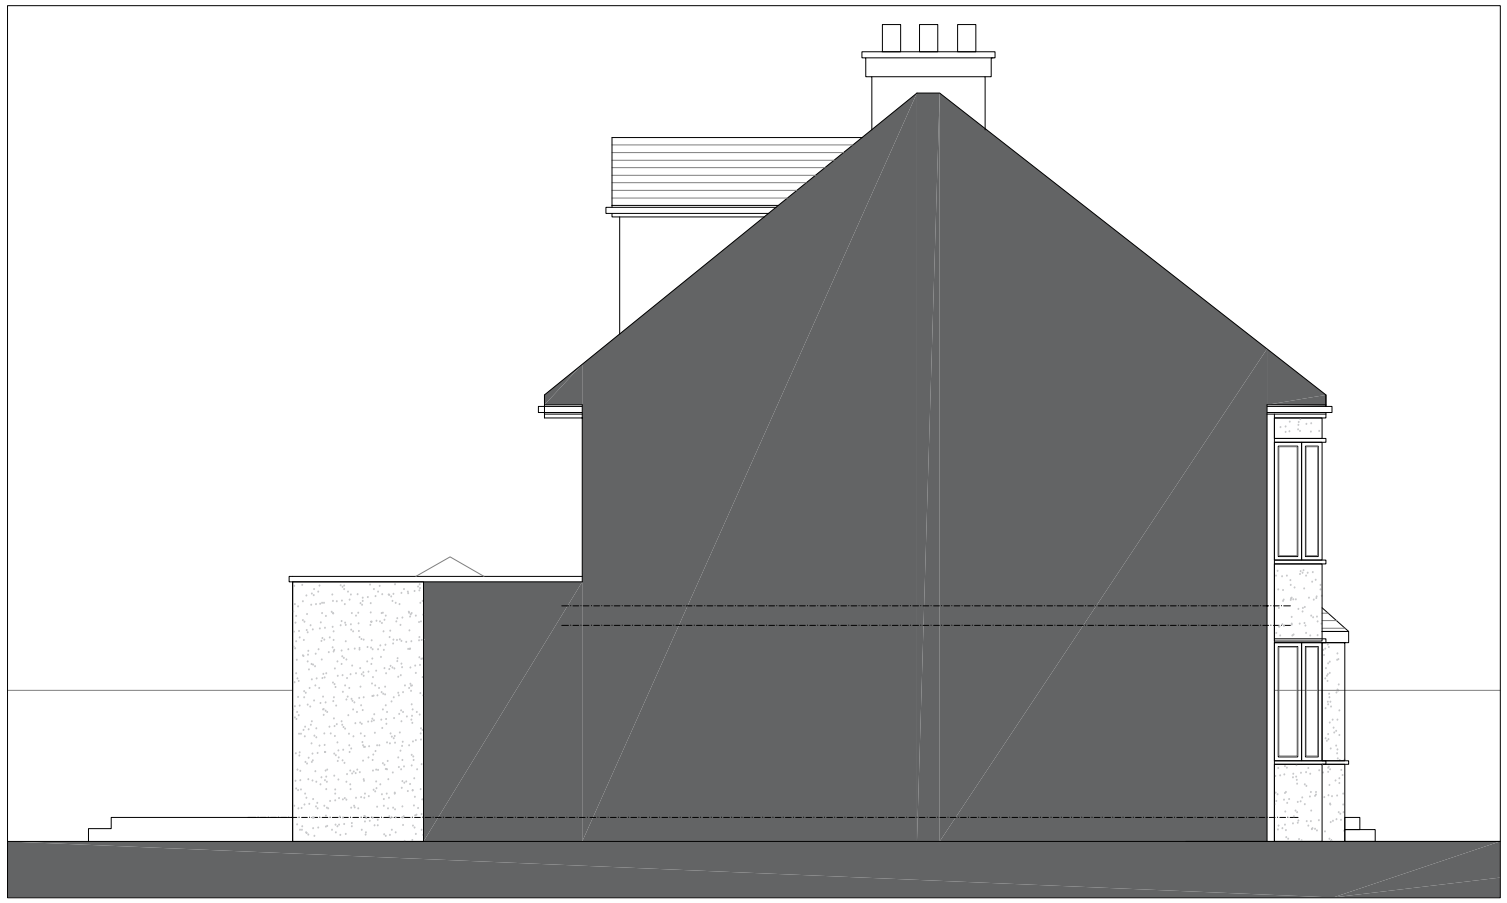

01 - Proposed Side Elevation

Rev:	Date:	Revision History:
P1	05.10.23	Planning

ESDON ARCHITECTURE
T: 01722 415 005
M: 07810 647 790
W: info@esdon-architecture.com

Project:
19013
8 Cambridge Road

	Name:	Date:		Name:	Date:
Designed by:	EE		Checked:	EE	
Drawn By:	EE		Approved:	EE	

Scale: 1:100 @ A3

Status: Planning

Drawing Title:
Proposed Elevations

Drawing No: 10-201

Rev: P1

0 1 2 4 5