Do not scale: All written dimensions must be checked on site before work commences on site or in shop. Figured dimensions take precedence over those scaled. Discrepancies, where identified must be reported immediately.

All work must be carried out in accordance with the Building Regulations and to the satisfaction of the Local Authority.

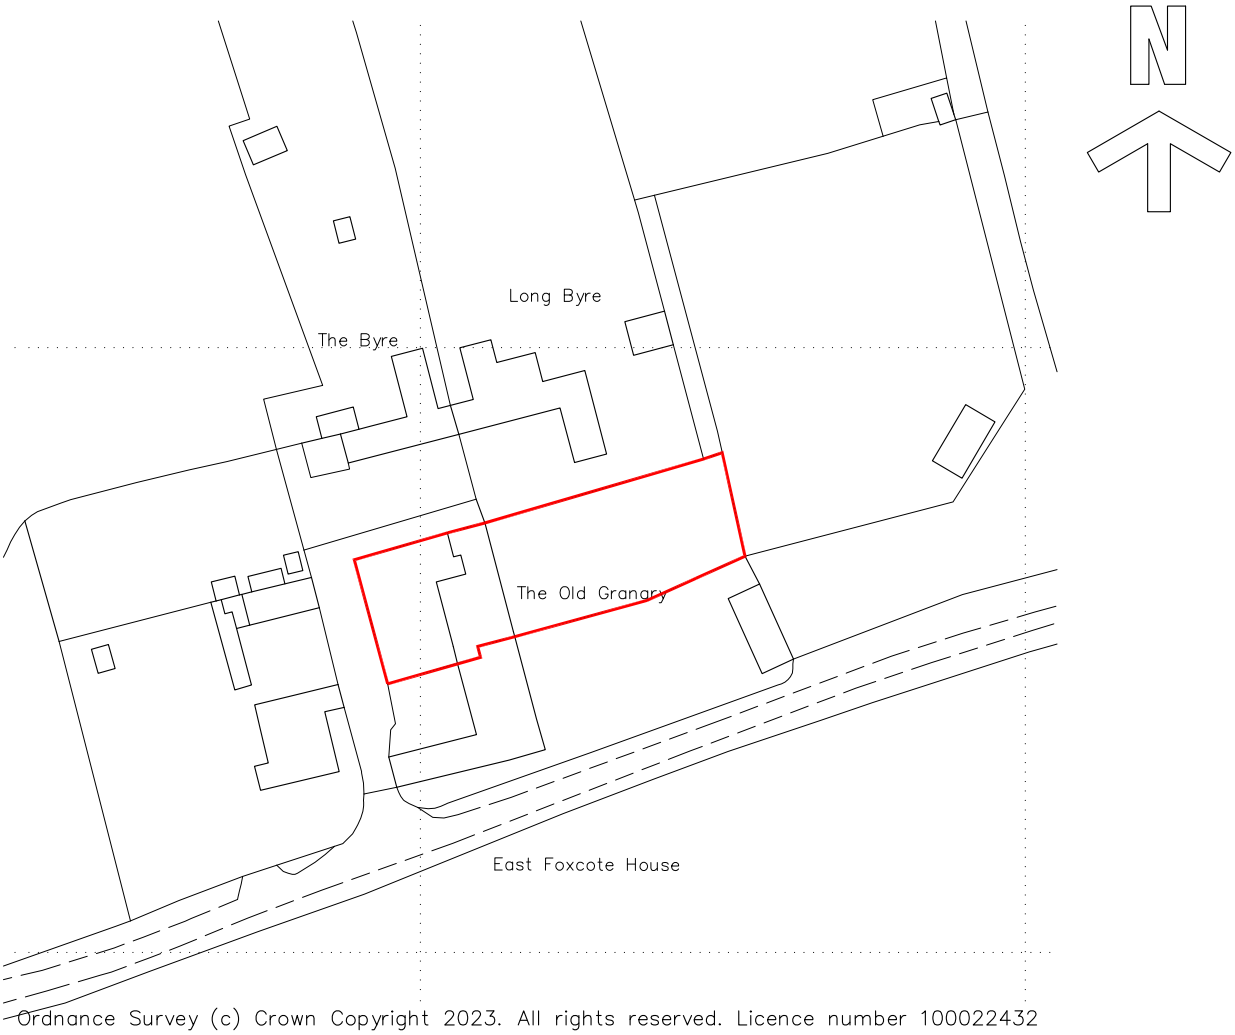

Ordnance Survey (c) Crown Copyright 2023. All rights reserved. Licence number 100022432

0m 10m 20m 30m 40m 50m
Scale 1:1250 @ A4

Client:

Project Title:
The Old Granary
Grittleton
Wilshire
SN14 6AE

Drawing Title:
Location Plan

Drawn: Date: 28.08.2023

Scale: 1:1250 @ A4

Dwg.No.: TOG.01.05

HARTLEYS PROJECTS LTD
PO BOX 43391, LONDON
N5 1SZ 07919 893380