

ProposedAir Source Heat Pump

New HWC

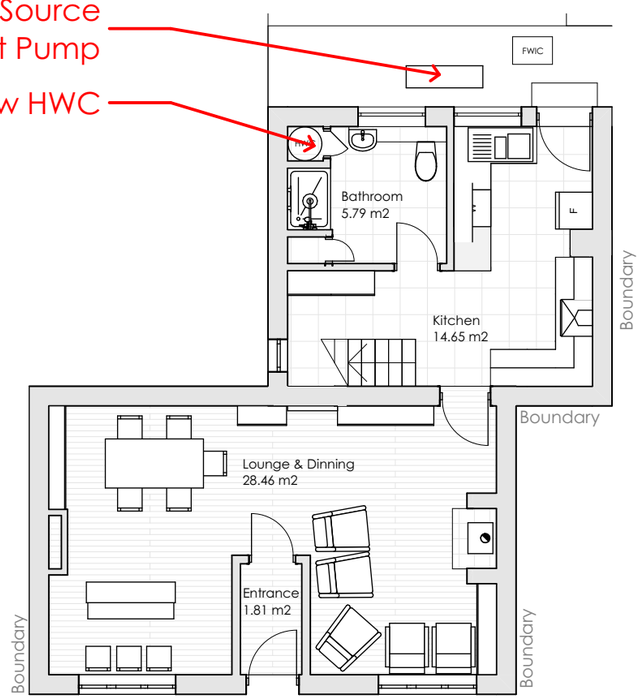


Proposed Ground Floor | Scale 1:100

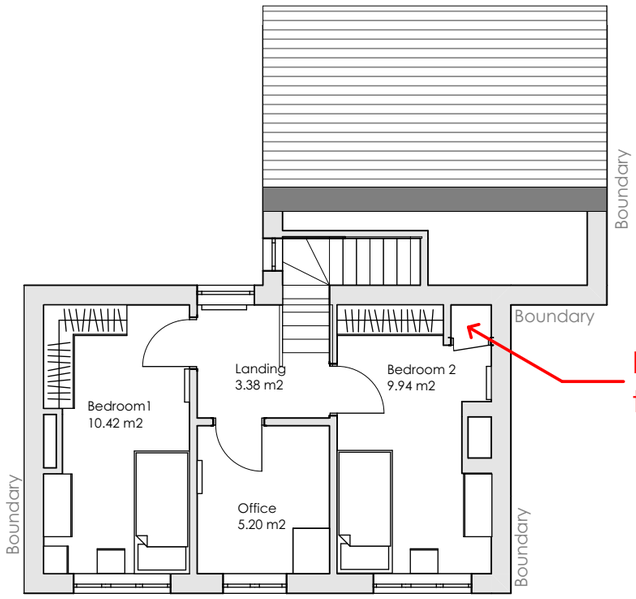


Existing HWC to be removed

Proposed First Floor | Scale 1:100

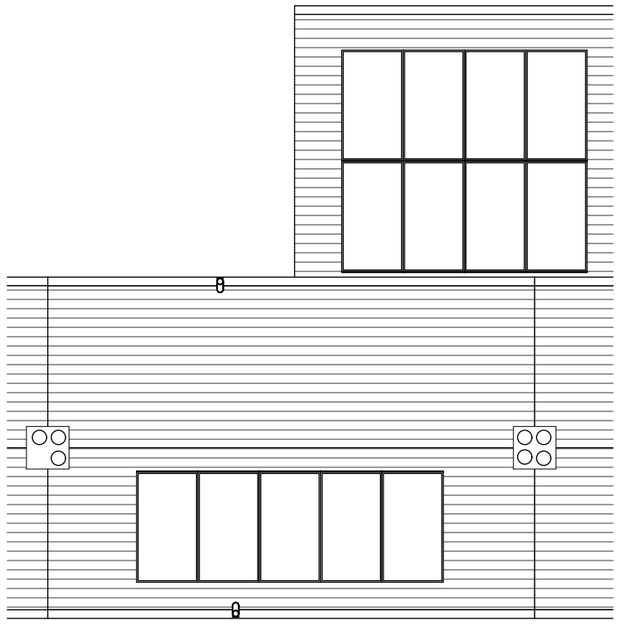

Roof Plan | Scale 1:100

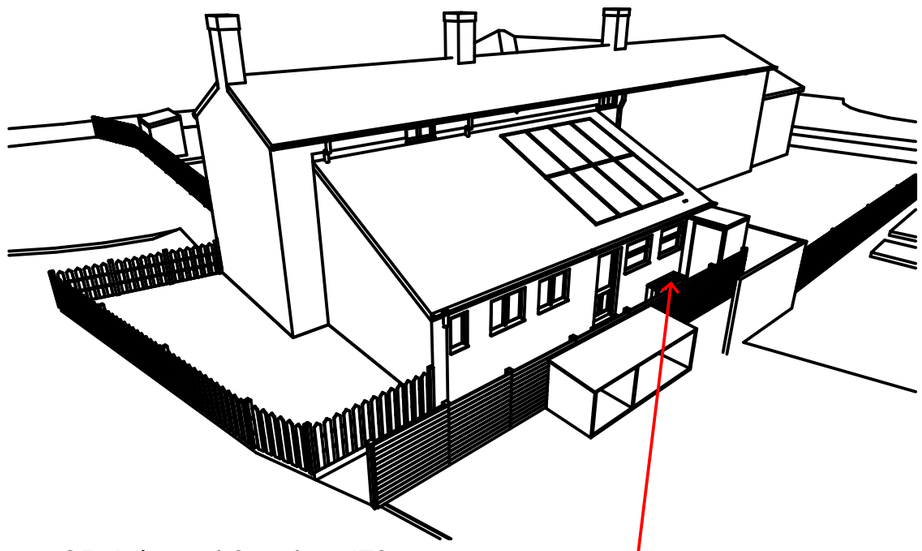

3D View | Scale NTS

Proposed Air Source Heat Pump

Scale
1:100 @ A3

4 8 12

N

Notes

The content of the drawing remain the copyright of **LRArchitecture**, no reproduction without written consent

All dimensions to be verified on site. Any discrepancies are to be reported to the relevant parties.

Do not scale from drawing, figured dimensions to be used only. drawings to be read in conjunction with all relevant drawings/ schedules ect, which relate to this project

Project
2 Mill Lane | Householder Application Heat Pump

Project Adress
2 Mill Lane, Shrewton, Sailsbury SP3 4JU

Client
David Antony Clarke

LR Architecture
07729564872

Drawing Number	P005	Page Size	A3
Scale	1:100	Drawn By	Luke Richards