



Proposed West Elevation | Scale 1:100

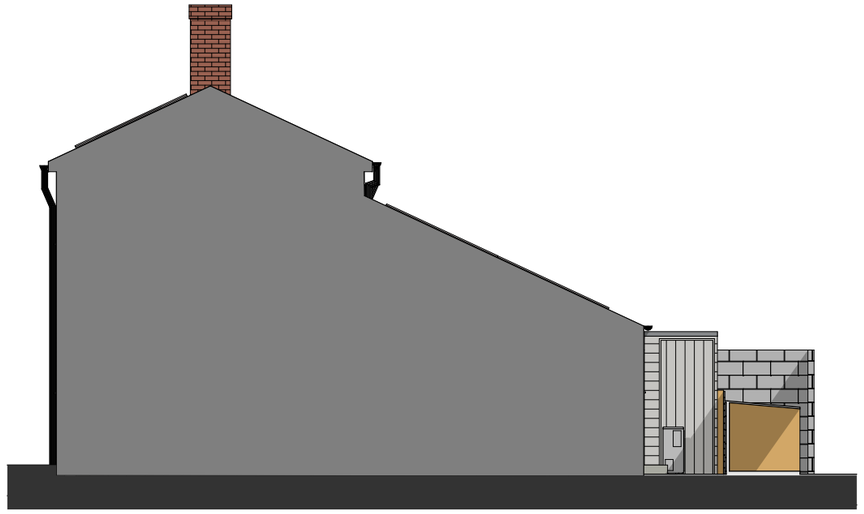

Proposed South Elevation | Scale 1:100



Proposed North Elevation | Scale 1:100

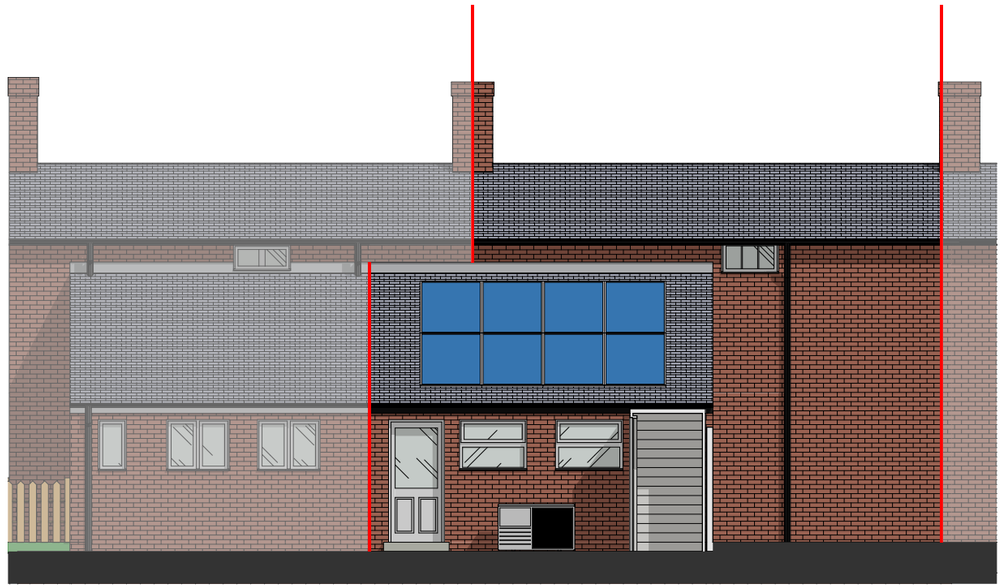

Proposed East Elevation | Scale 1:100

Scale
1:100 @ A3

4 8 12

Notes

The content of the drawing remain the copyright of **LRArchitecture**, no reproduction without written consent

All dimensions to be verified on site. Any discrepancies are to be reported to the relevant parties.

Do not scale from drawing, figured dimensions to be used only. drawings to be read in conjunction with all relevant drawings/ schedules ect, which relate to this project

Project
2 Mill Lane | Householder Application Heat Pump

Project Adress
2 Mill Lane, Shrewton, Sailsbury SP3 4JU

Client
David Antony Clarke

LR Architecture
07729564872

Drawing Number	P009	Page Size	A3
Scale	1:100	Drawn By	Luke Richards