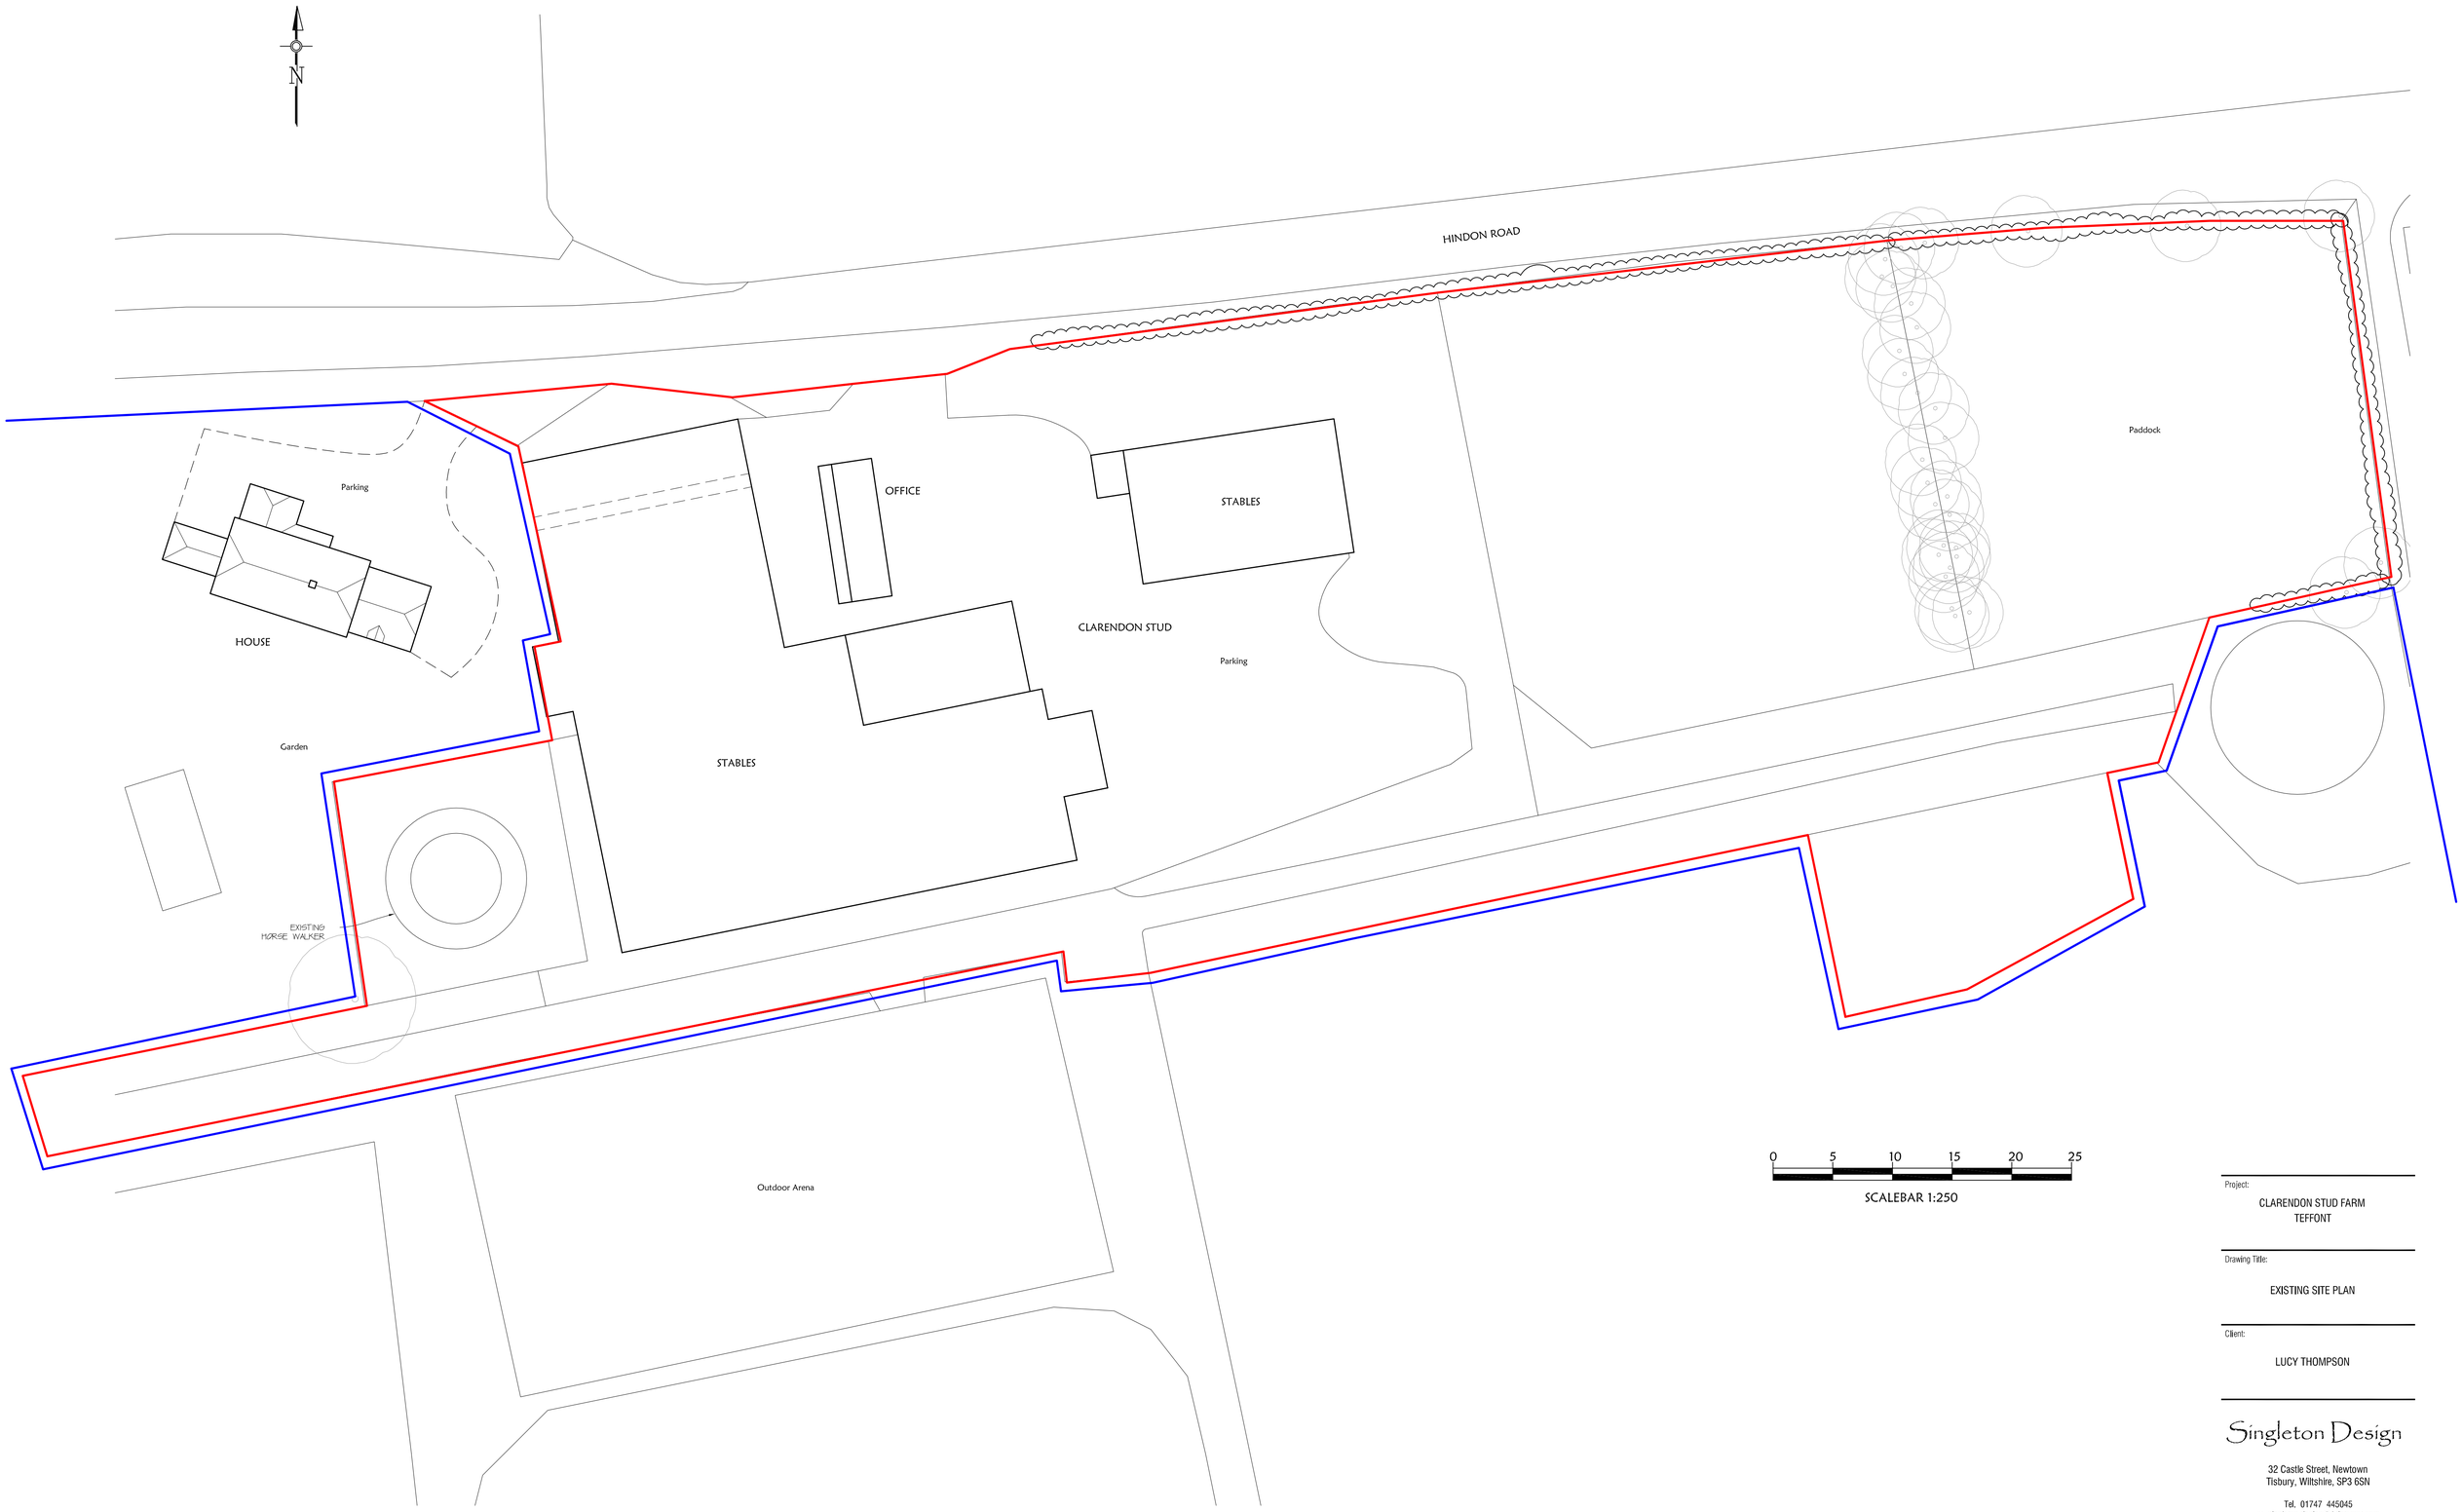


0 5 10 15 20 25

SCALEBAR 1:250

EXISTING SITE PLAN

Project:

CLARENDON STUD FARM
TEFFONT

Drawing Title:

EXISTING SITE PLAN

Client:

LUCY THOMPSON

Singleton Design

32 Castle Street, Newtown
Tisbury, Wiltshire, SP3 6SN

Tel. 01747 445045
e: singleton.design@btinternet.com

Scale: 1:250 @ A1

Drg No: P815/21 Rev: