



PROPOSED FRONT ELEVATION

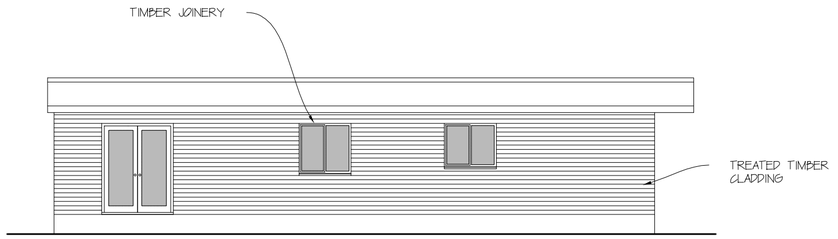


PROPOSED REAR ELEVATION




ELEVATIONS SCALE 1:100

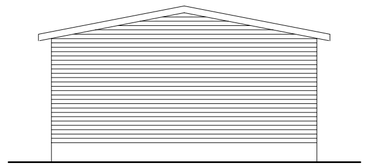

PROPOSED SIDE ELEVATION

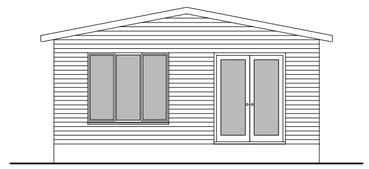

PROPOSED SIDE ELEVATION

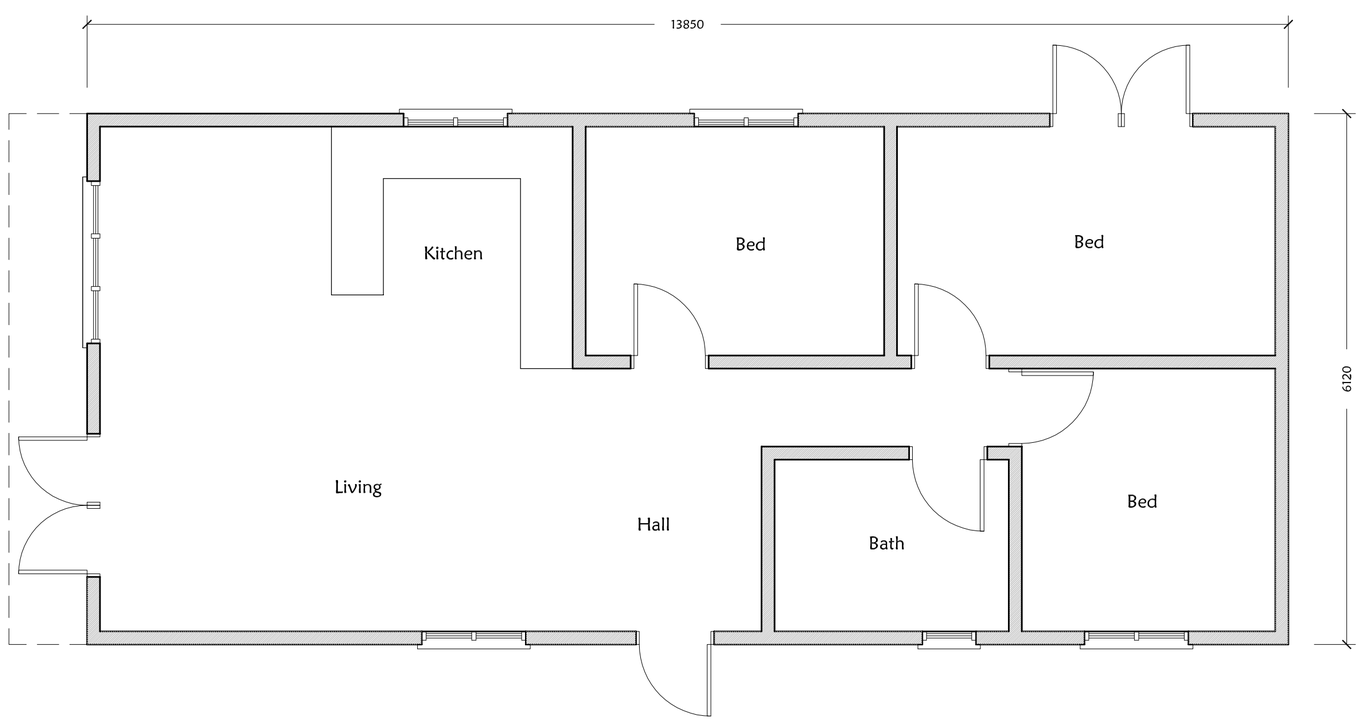

PROPOSED FLOOR PLAN



FLOOR PLANS SCALE 1:50

Project:

CLARENDON STUD FARM
TEFFONT

Drawing Title:

PROPOSED STAFF LODGE

Client:

LUCY THOMPSON

Singleton Design

32 Castle Street, Newtown
Tisbury, Wiltshire, SP3 6SN

Tel. 01747 445045
e: singleton.design@btinternet.com

Scale: 1:50, 1:100 @ A2

Drg No: P815/23 Rev: