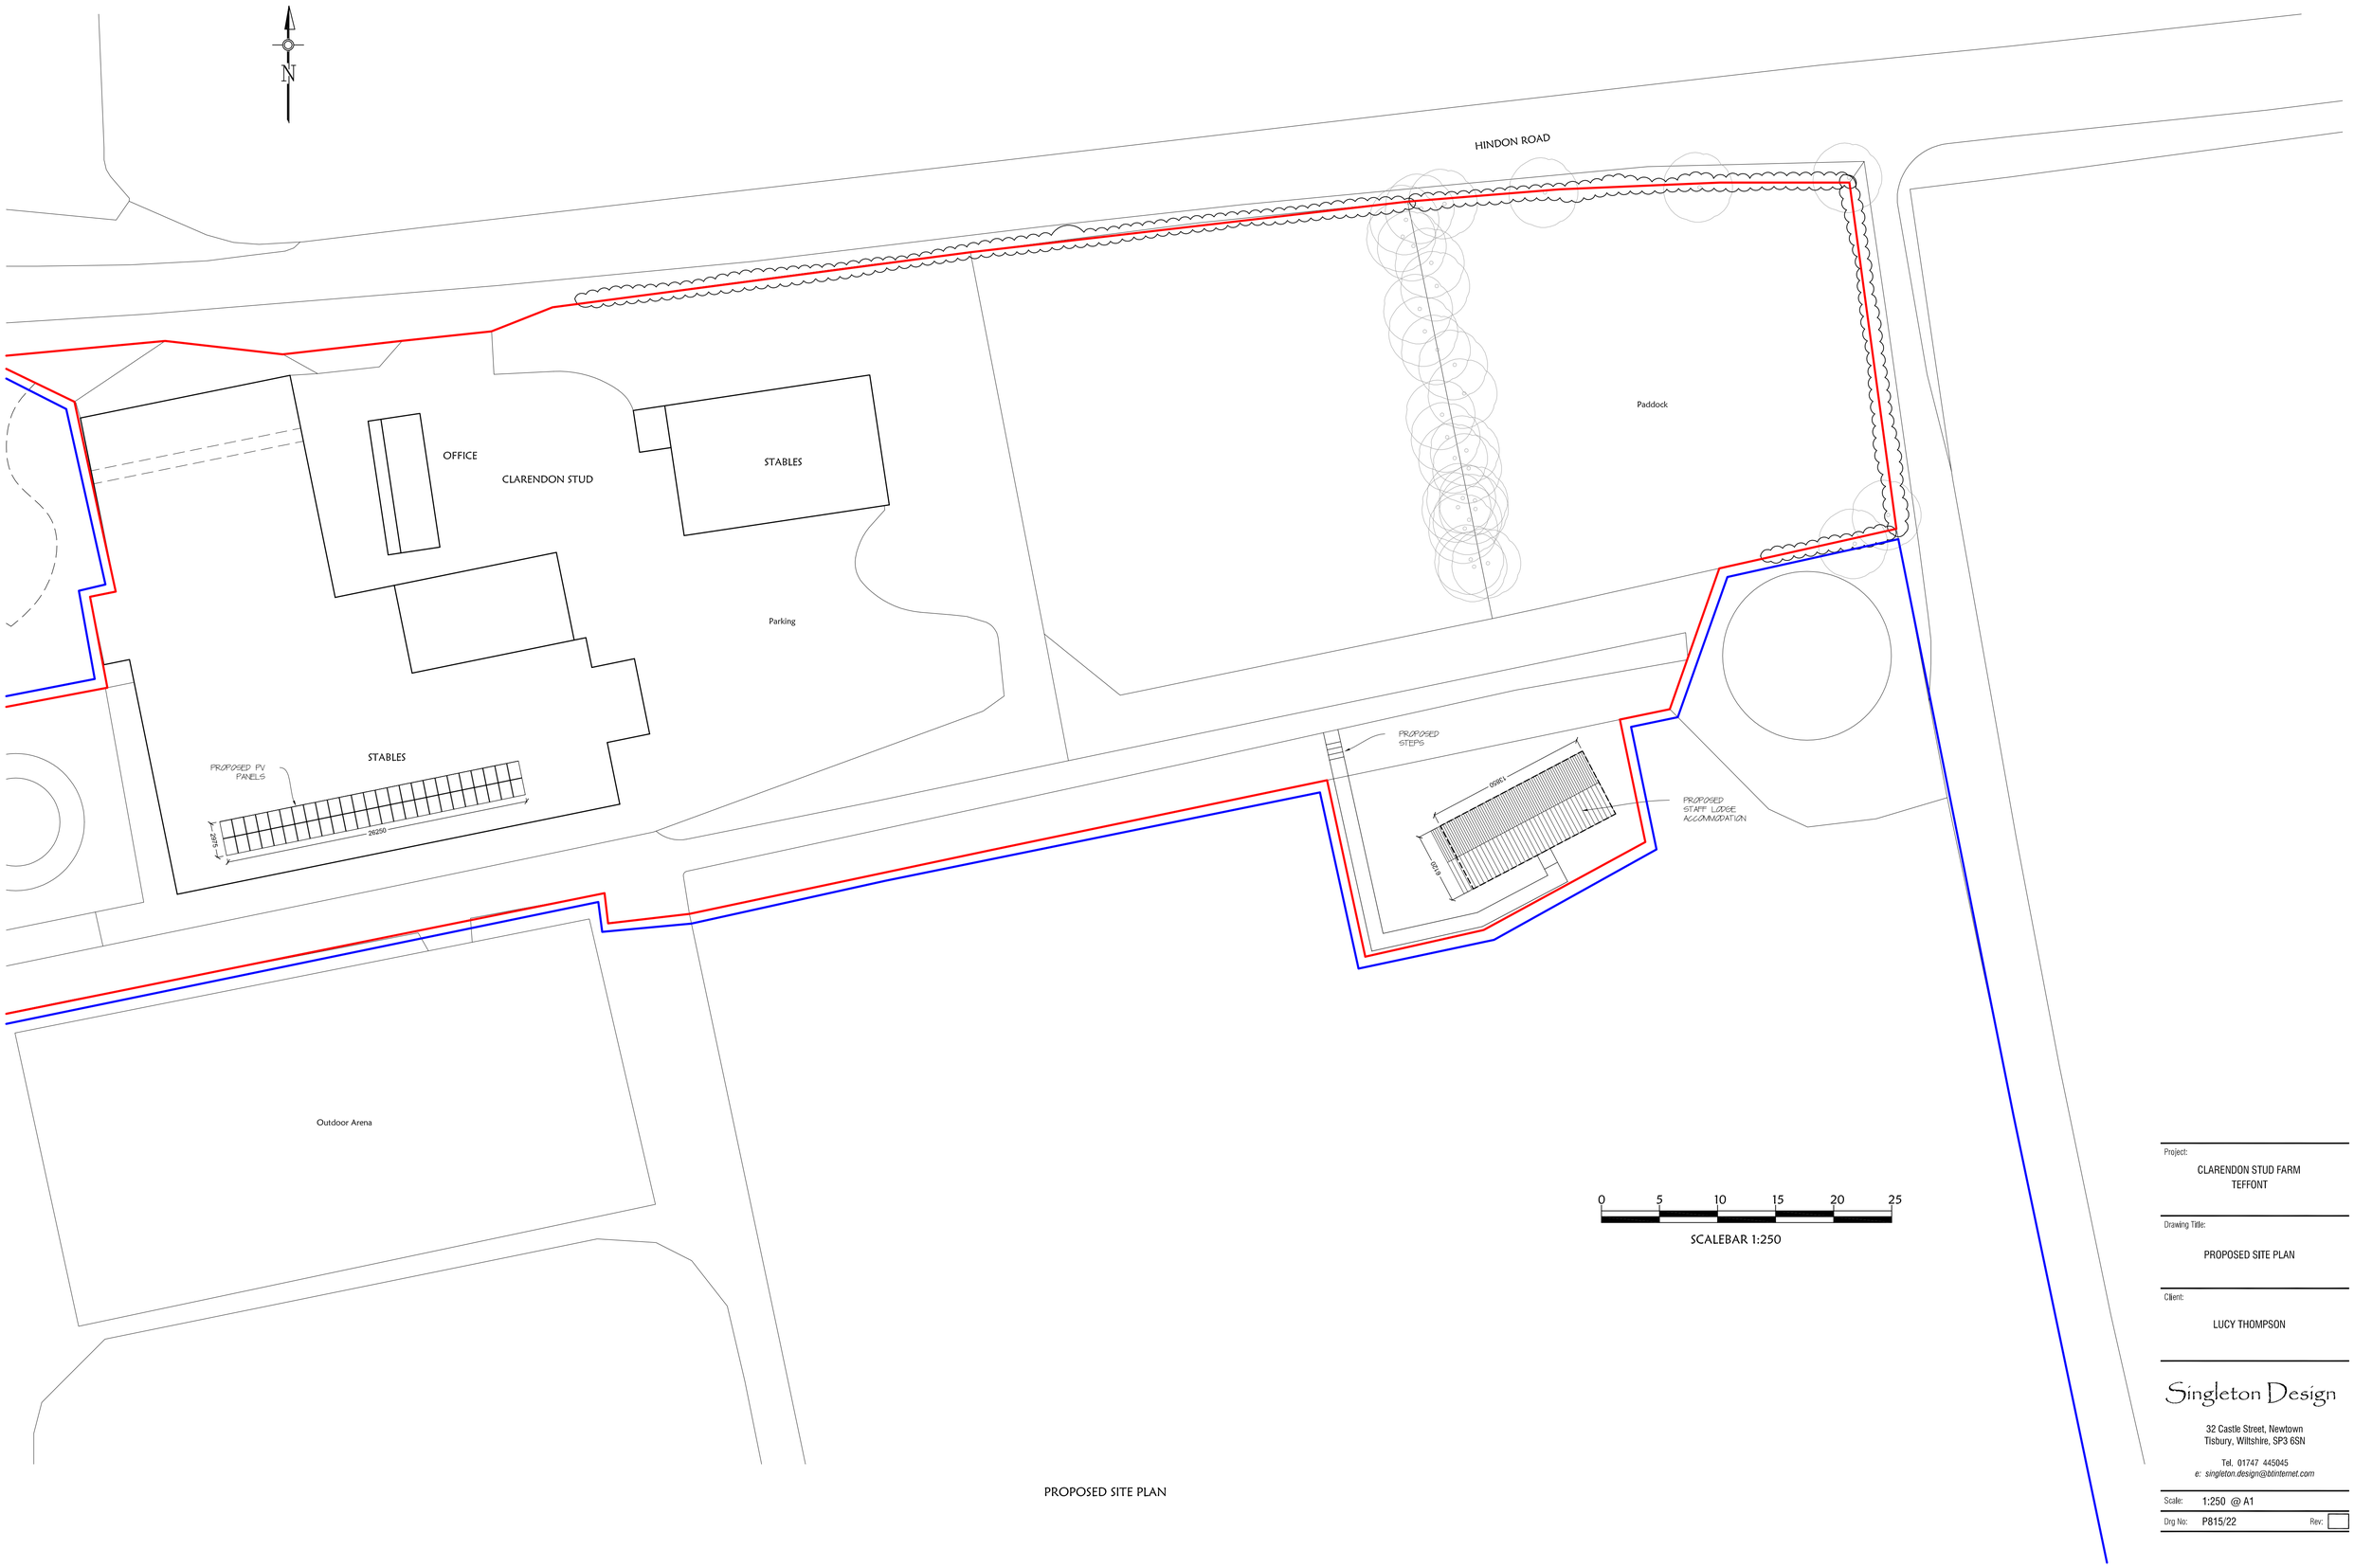

PROPOSED SITE PLAN

Project:
CLARENDON STUD FARM
TEFFONT

Drawing Title:
PROPOSED SITE PLAN

Client:
LUCY THOMPSON

Singleton Design
32 Castle Street, Newtown
Tisbury, Wiltshire, SP3 6SN
Tel. 01747 445045
e: singleton.design@btinternet.com

Scale: 1:250 @ A1

Drg No: P815/22 Rev: