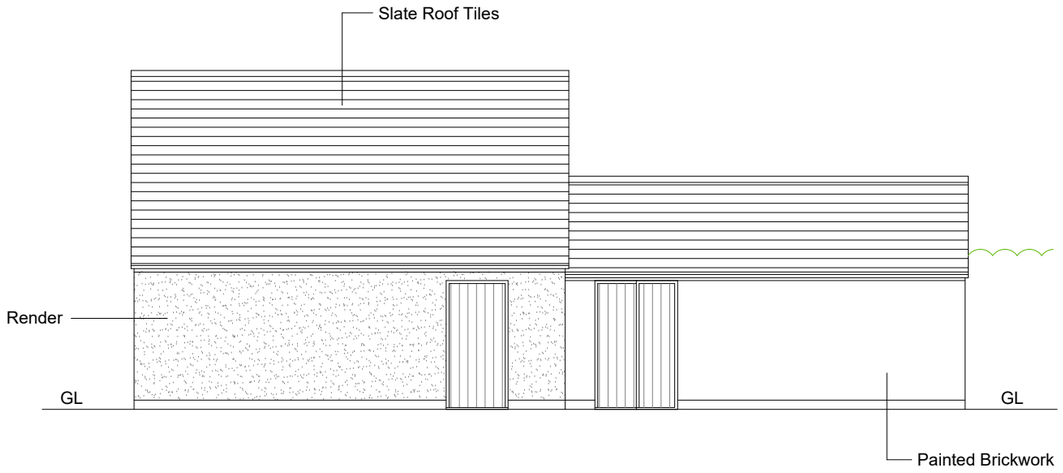

REAR ELEVATION

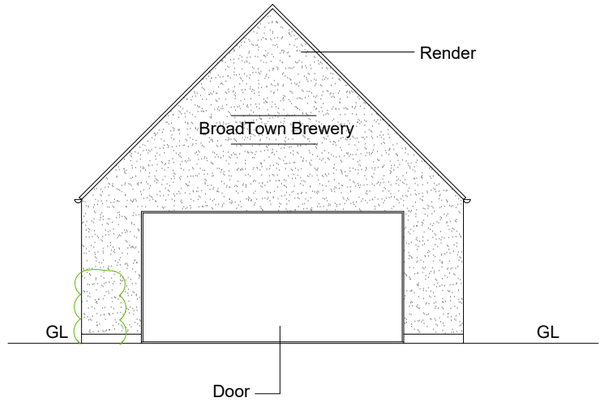

SIDE ELEVATON

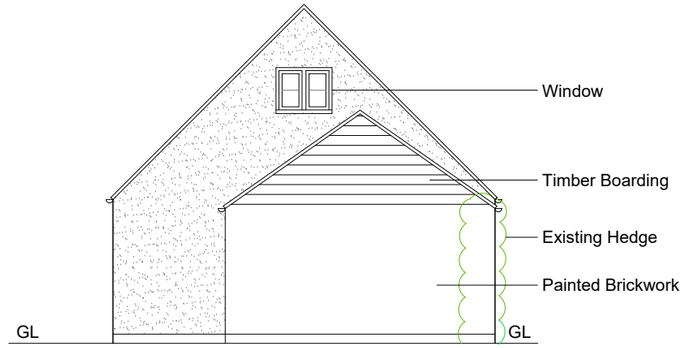

SIDE ELEVATION

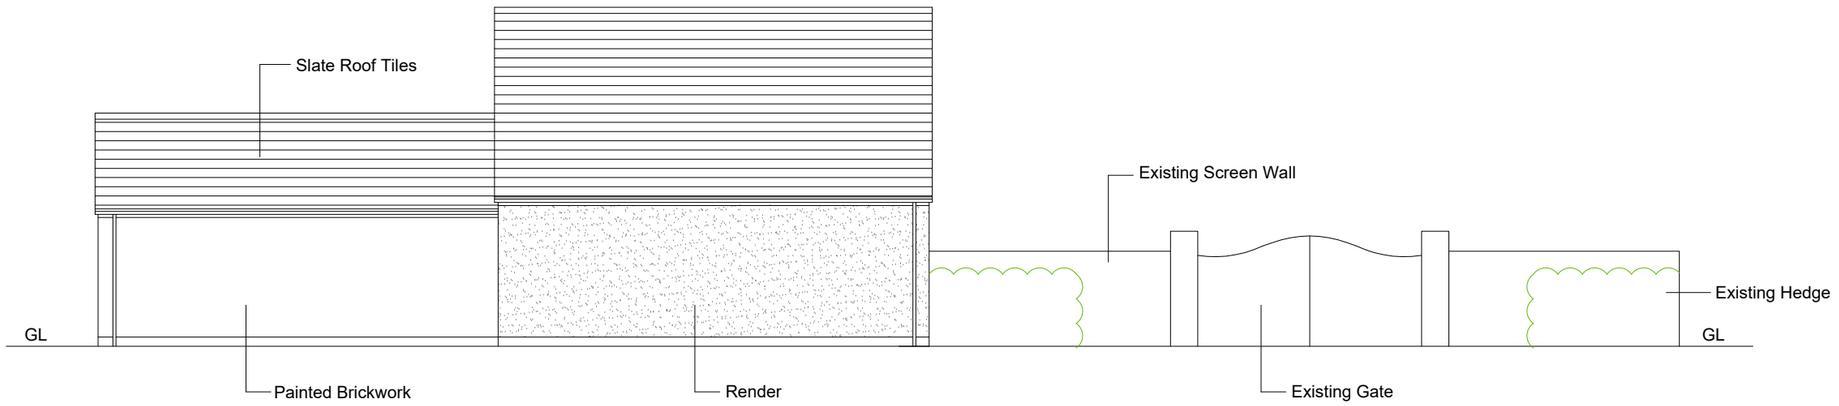

FRONT ELEVATION

Rev	Date	Description

SCALE 1:100

0 1m 2m 3m 4m 5m

- All drawings are copyright
- Report all discrepancies to project administrator
- Do not scale drawing for construction purposes
- All dimensions to be checked on site

Project Title
Broad Town Brewery
29 Broad Town Road
Broad Town
Swindon

Client
-

Ian Sullivan Architecture Ltd
101 Victoria Road, Swindon, Wiltshire SN1 3BD.
Tel/Fax 01793 612663 - E-mail:- ian.sullivan@btconnect.com

Drawing Title
EXISTING HOP CHAPEL ELEVATIONS

Job No	Drawing No	Rev
2845	203	-

Scale	Drawn	Chkd	Date
1 : 100 @ A3	OS	ISA	Jan'2023