


Site Plan - Scale: 1 : 200

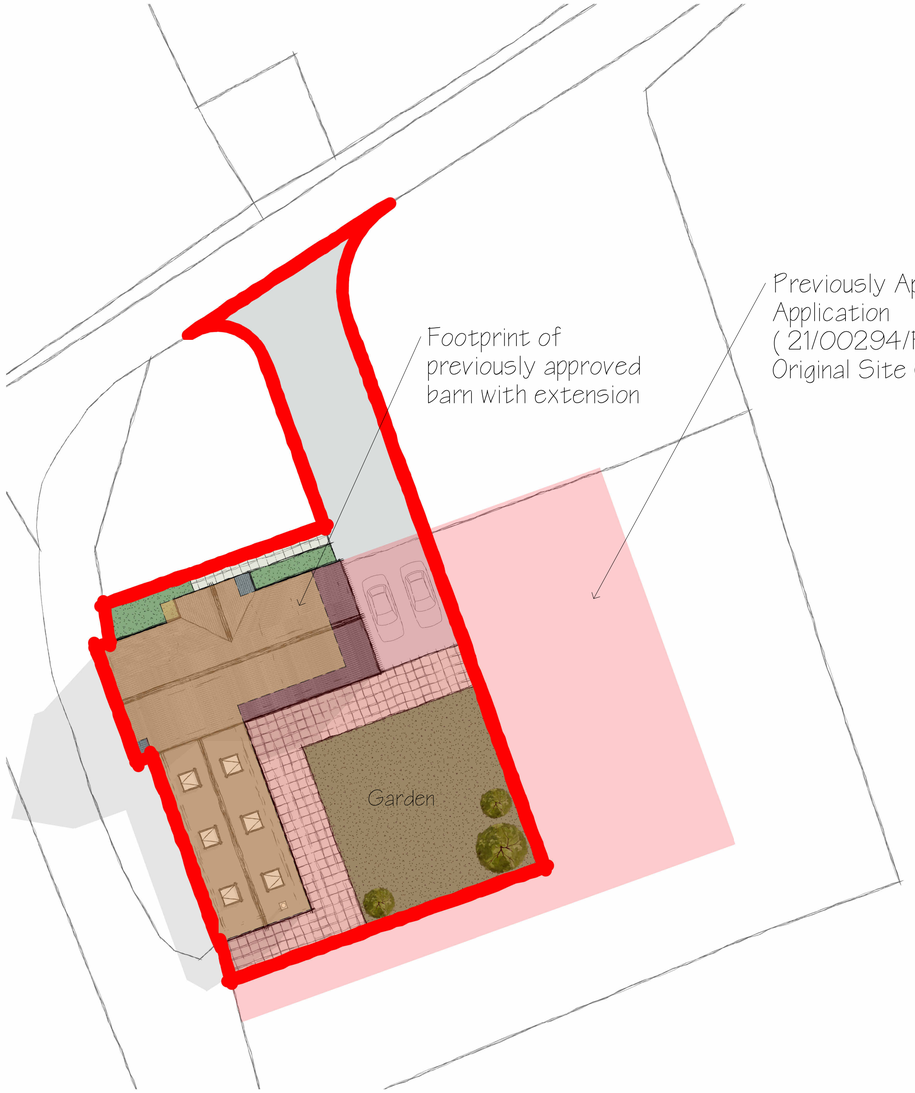

Location Plan - Scale: 1 : 2500



Site Plan Comparison - Scale: 1 : 200

1:50 0 1 2

1:100 0 1 2 3 4 5

1:200 0 1 2 3 4 5

1:500 0 5 10 20

1:1250 0 10 20 30 40 50

1:2500 0 10 20

Revisions		
Rev	Description	Date

NOTES:

ADLEM & KEMP

WEB: WWW.ADLEMANDKEMP.CO.UK
EMAIL: CONTACT@ADLEMANDKEMP.CO.UK
COMPANY: ADLEM & KEMP LTD - 12984699
ADDRESS: LITTLE HAINS, MARNHULL, DORSET, DT10 1JU

This drawing and design is copyright and must not be reproduced in part or in whole without prior written consent. Contractors must verify all dimensions on site before commencing work or preparing shop drawings.

TITLE: Site and Location Plan

PROJECT: Lower Zeals Farm Barn Conversion

SCALE AT A1: As indicated	DATE: 09/22/23	DRAWN: D.Kemp
PROJECT NO: AK-140	DRAWING NO: AK-140-02	REVISION: