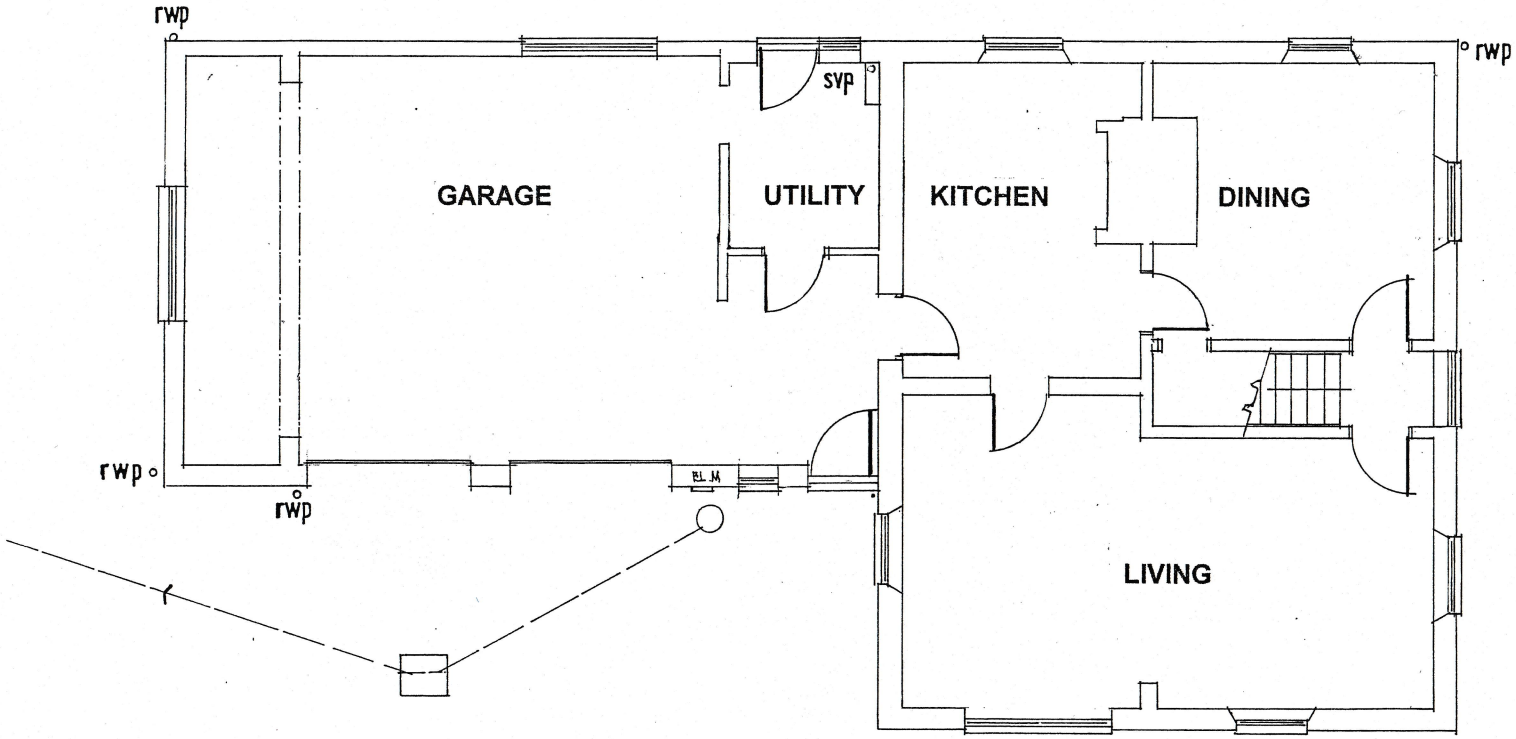

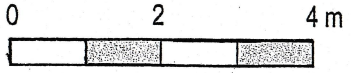

MR. + MRS . JOHNSTON
103 . THE STRAND . TROWBRIDGE . BA14 6LL
Existing Ground Floor Plan

vaughan lipscombe
architectural + planning
boyers house . black horse lane . westbury leigh
westbury . wiltshire . BA13 3SJ
0794 1234 245 vaughanlipscombe@tiscali.co.uk

SCALE 1/100 @ A4
DATE FEBRUARY 2023
DRAWING VL.2022 / 18 / 03