Project Name: Ravenhurst Farm GCN Ponds

Drawing Title: Representitive Cross Section

N

Wiltshire Wildlife Trust

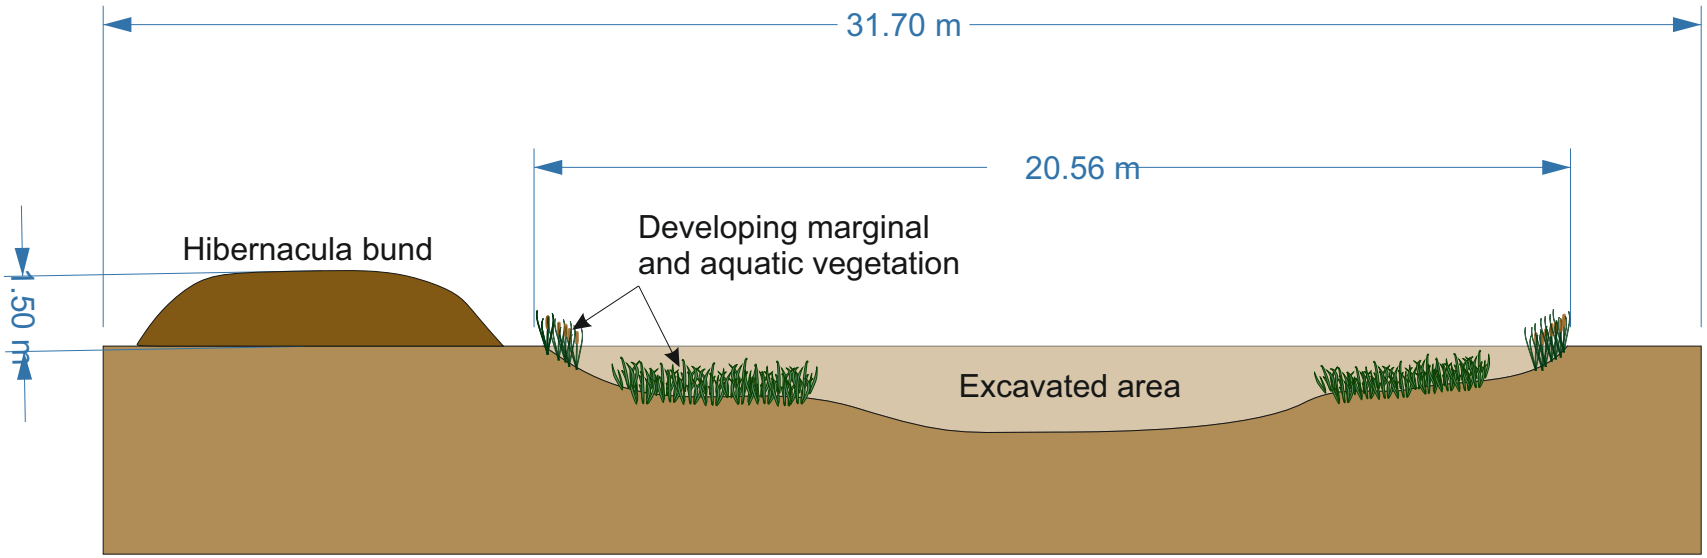

KEY

DATE:16/08/23
SCALE: 1:150
DRAWN BY:CSG
VERSION: 1.0