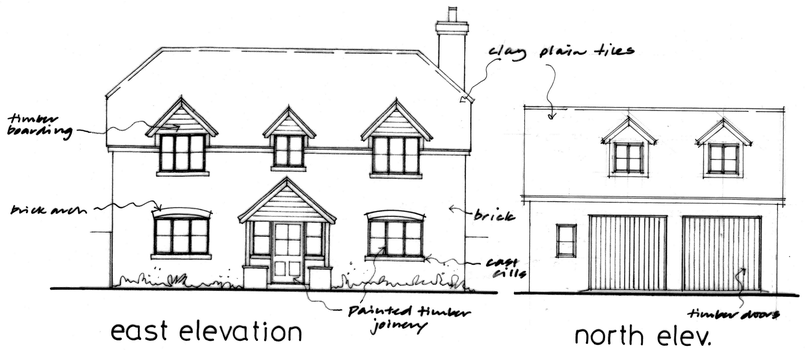

east elevation

north elev.

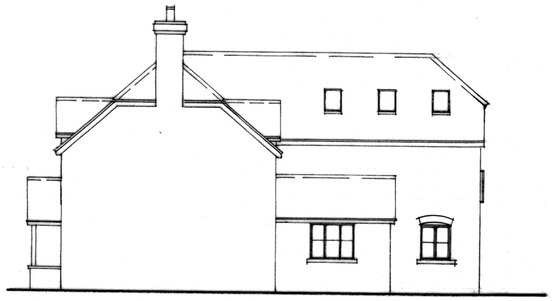

north elevation



west elevation



south elevation

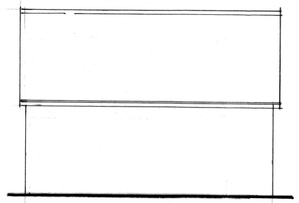

south elev.

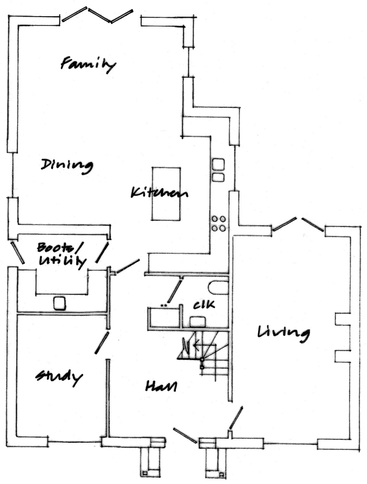

ground floor plan

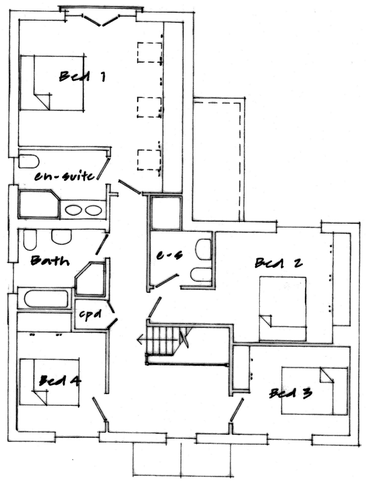

first floor plan



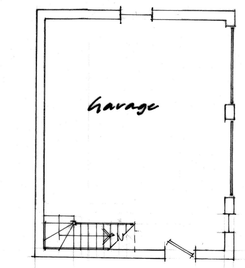

floor plan

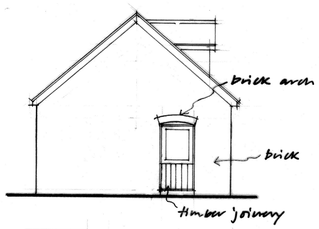

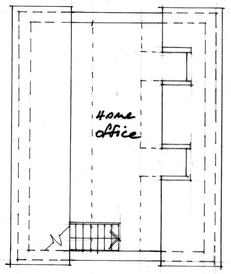

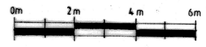

revisions | date

Contractors, Sub Contractors and Suppliers are to check all relevant dimensions and levels of site and buildings before commencing any shop drawings or building work.

This drawing is copyright and may not be reproduced in any part or form without written consent of Fowler Architecture and Planning.

project

LAND ADJ. VALENTINE HOUSE
SHALBOURNE

drawing

design scheme

PLOT (1)

scale: 1:100 @ A1 | date: MAY 2023

drawing no: 220407-04 | A

FOWLER ARCHITECTURE AND PLANNING

19 High Street
Pewsey
Wiltshire
SN9 5AF

Tel: 01672 569444

enquiries@faap.co.uk