

SOUTH EAST ELEVATION



NORTH EAST ELE.

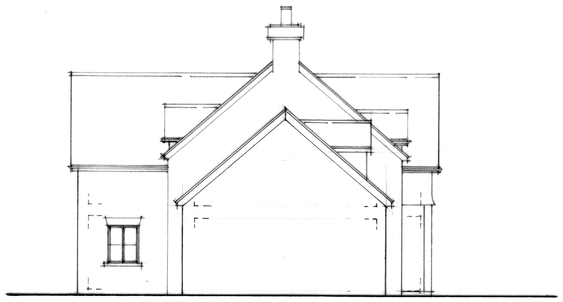

SOUTH WEST ELE.



NORTH WEST ELEVATION

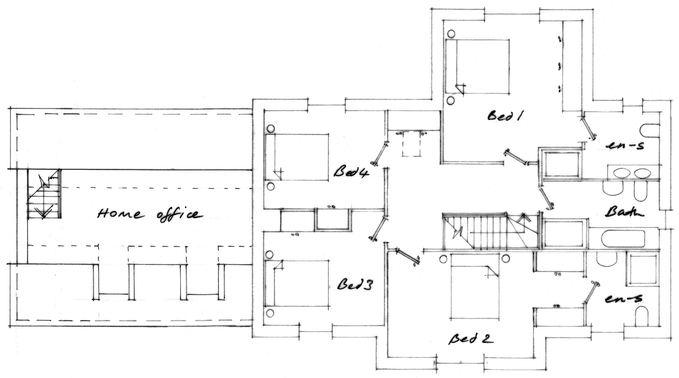

FIRST FLOOR PLAN

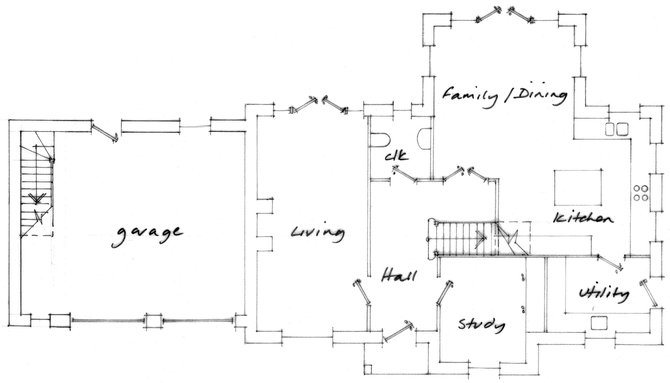

GROUND FLOOR PLAN



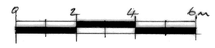

revisions int date

Contractors, Sub Contractors and Suppliers are to check all relevant dimensions and levels of site and buildings before commencing any shop drawings or building work.

This drawing is copyright and may not be reproduced in any part or form without the written consent of Fowler Architecture & Planning.

project

LAND ADJ VALENTINE HOUSE.
SHALBOURNE

drawing

DESIGN SCHEME
PLOT (3)

scale: 1:100 @ A1 — date: AUG '23

drawing no 220407 ~ 08 rev

FOWLER ARCHITECTURE & PLANNING

39 High Street
Pewsey
Wiltshire
SN9 5AF

01672 569444
enquiries@faap.co.uk