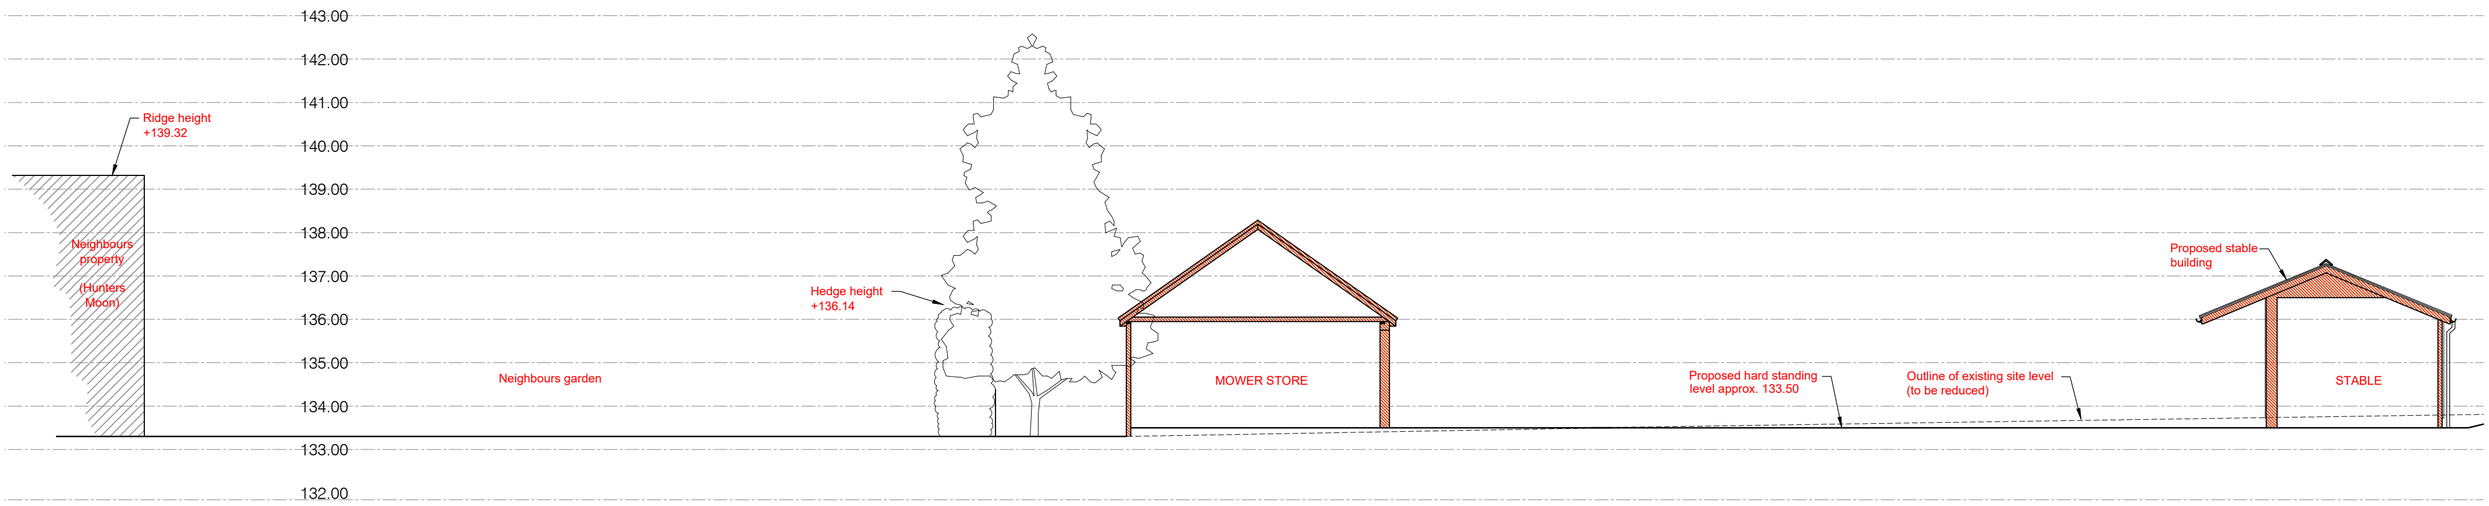

PROPOSED SITE SECTION A - A

Scale 1:100

0 1 2 3 4 5

1:100 - Metres

DRAWING FOR PLANNING PURPOSES ONLY.
NOT TO BE USED FOR CONSTRUCTION.

Tuttle architectural services

Ground Floor
6 Pelhams Court
Marlborough
Wiltshire SN8 2AG

T. 01672 518 278
E. info@tuttlearchserv.co.uk
facebook.com/tuttlearchserv
W. tuttlearchserv.co.uk

JOB TITLE

Change of use of land from agricultural to equestrian, erection of stables and store building, and formation of hardstanding
Mead Acre, The Street, Milton Lilbourne, Wiltshire, SN9 5LQ

For Mr & Mrs Bowers

DRAWING TITLE

Proposed Site Section A - A

DRAWING NUMBER	REV
Mead Acre - Proposed - 07	B

REVISIONS

Rev 'A' - 31.05.23 - Miscellaneous amendments - AJA

Rev 'B' - 22.08.23 - Location of stables and store building amended to suit tree report - AJA

SCALE	DATE	DRAWN BY	PAPER SIZE	JOB No.
As Indicated	May. 23	AJA	A2	1476