1:200 A3

0 2 4 10 20 m

North

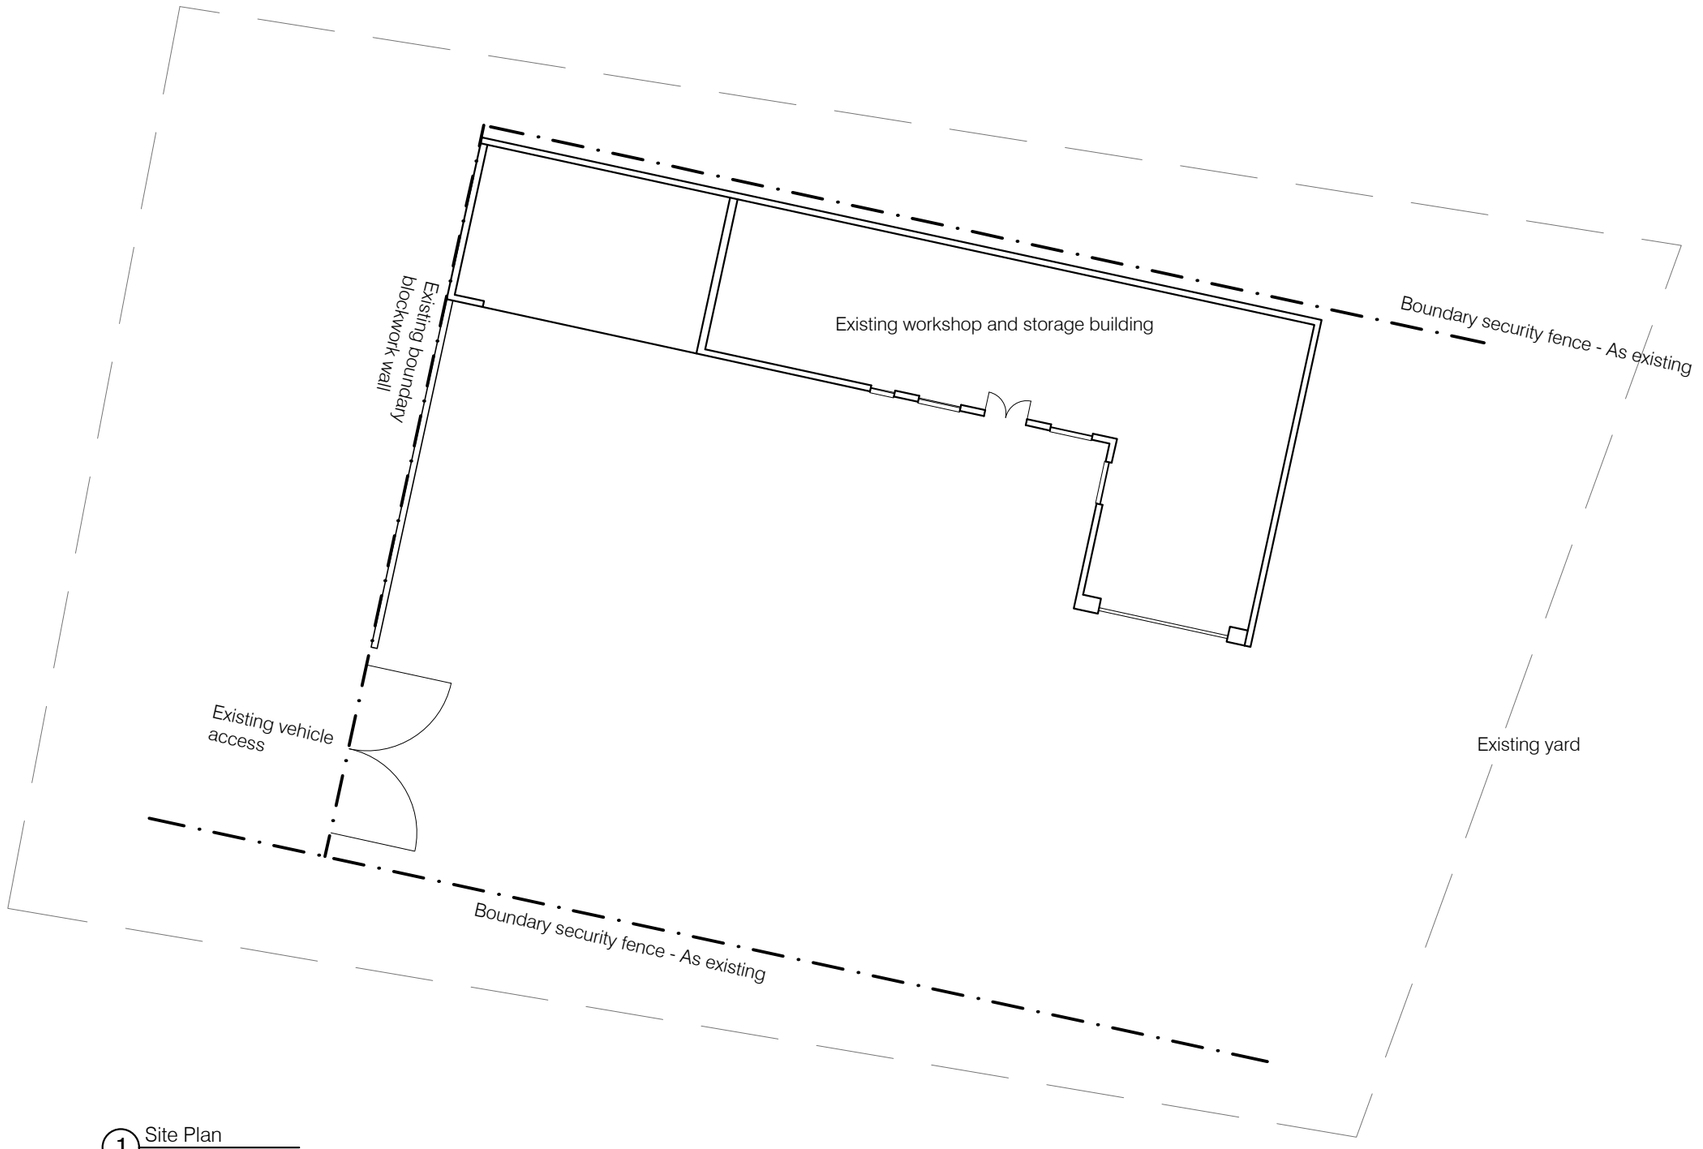

1 Site Plan

General Notes:

1. Copyright of this drawing remains the sole property of HomeStudio unless otherwise assigned in writing.
2. Do not scale from this drawing, figured dimensions are to be worked in all cases with any discrepancies reported to the Architect prior to commencement of any work.
3. Setting-out is based on outline survey only. All dimensions to be checked on site prior to construction/ordering.
4. All dimensions are in millimeters unless otherwise stated.
5. All drawings to be read in colour
6. This drawing is to be read in conjunction with all relevant drawings and specification.
7. HomeStudio takes no design responsibility for works in connection with the waterproofing or structural alterations of any basement, or for works in connection with fire safety or fire performance of a building or structure

CLIENT
Frome Area Building Supplies

PROJECT
Canal Road
Trowbridge

DRAWING TITLE
Existing Site Block Plan

DRAWN BY	CHECKED BY	SIZE	SCALE	DATE	STATUS
AH	GH	A3	1:200	Sept 23	Planning

REV	BY	DESCRIPTION	CKD	DATE
A	AH	First Issue	GH	4.10.2023

DRAWING No
AAU - PL - 002

REV
A

HomeStudio

The Old Church School, Frome, Somerset, BA11 1HR
t: 020 3176 4481
e: admin@CooleyHomeStudio.com