1:100 A3

0 1 2 5 10 m

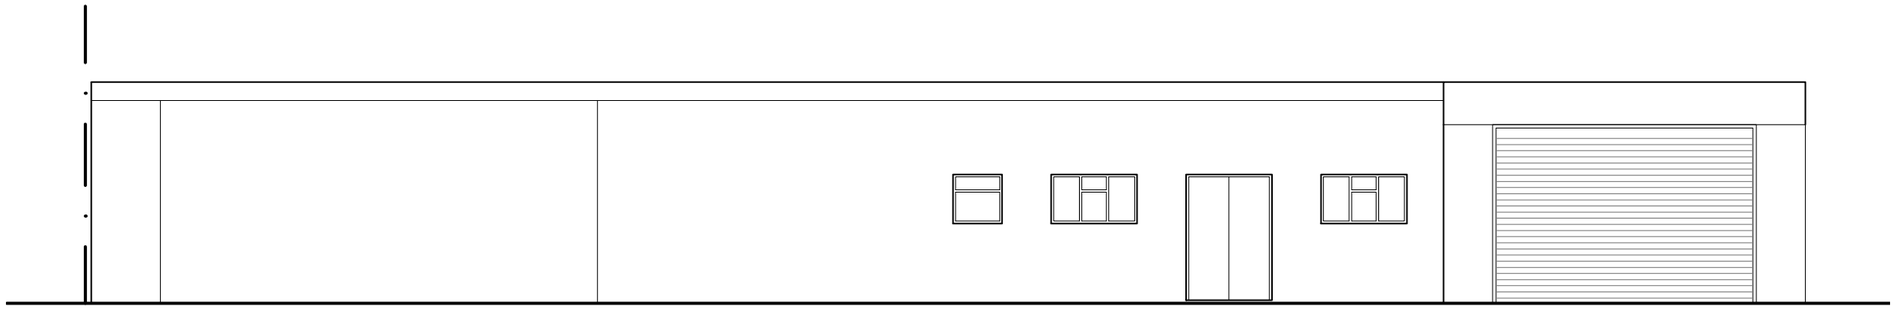

1 South

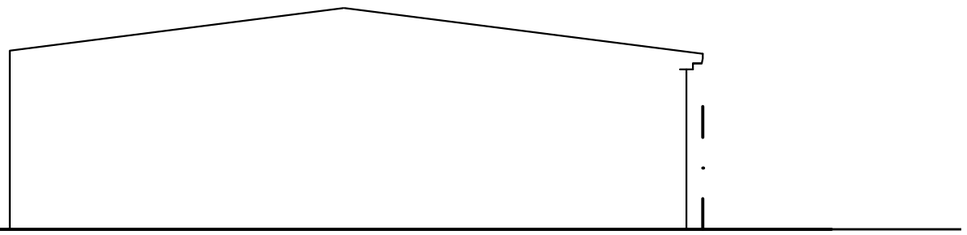

2 East

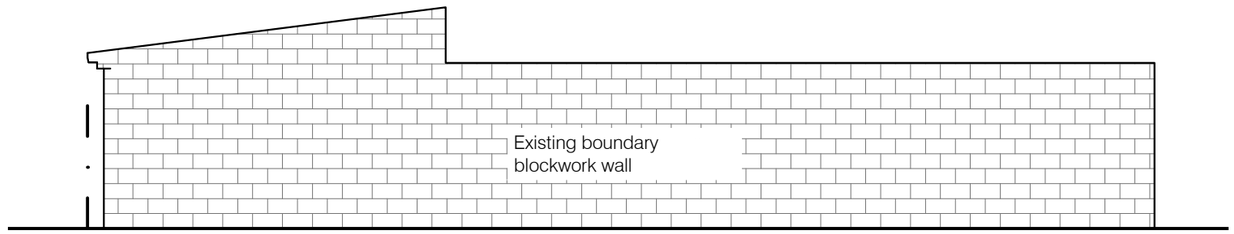

3 West

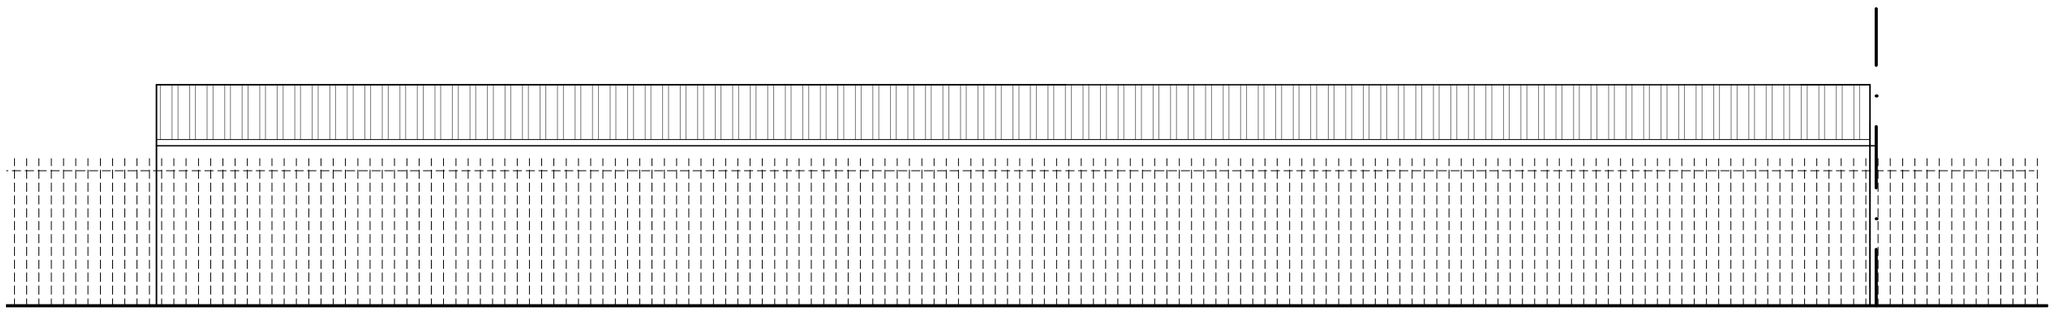

4 North

Materials:

Walls:
Render and concrete block.

Roof:
Profiled cladding.

Doors and windows:
Painted timber windows, steel shutters to vehicle access opening, and steel pedestrian doors.

General Notes:

1. Copyright of this drawing remains the sole property of HomeStudio unless otherwise assigned in writing.
2. Do not scale from this drawing, figured dimensions are to be worked in all cases with any discrepancies reported to the Architect prior to commencement of any work.
3. Setting-out is based on outline survey only. All dimensions to be checked on site prior to construction/ordering.
4. All dimensions are in millimeters unless otherwise stated.
5. All drawings to be read in colour
6. This drawing is to be read in conjunction with all relevant drawings and specification.
7. HomeStudio takes no design responsibility for works in connection with the waterproofing or structural alterations of any basement, or for works in connection with fire safety or fire performance of a building or structure

CLIENT
Frome Area Building Supplies

PROJECT
Canal Road
Trowbridge

DRAWN BY	CHECKED BY	SIZE	SCALE
AH	GH	A3	1:100

DRAWING TITLE
Existing Elevations

DATE	STATUS
Sept 23	Planning

REV	BY	DESCRIPTION	CKD	DATE
A	AH	First Issue	GH	4.10.2023

DRAWING No
AAU - PL - 003

REV
A

HomeStudio

The Old Church School, Frome, Somerset, BA11 1HR
t: 020 3176 4481
e: admin@CooleyHomeStudio.com