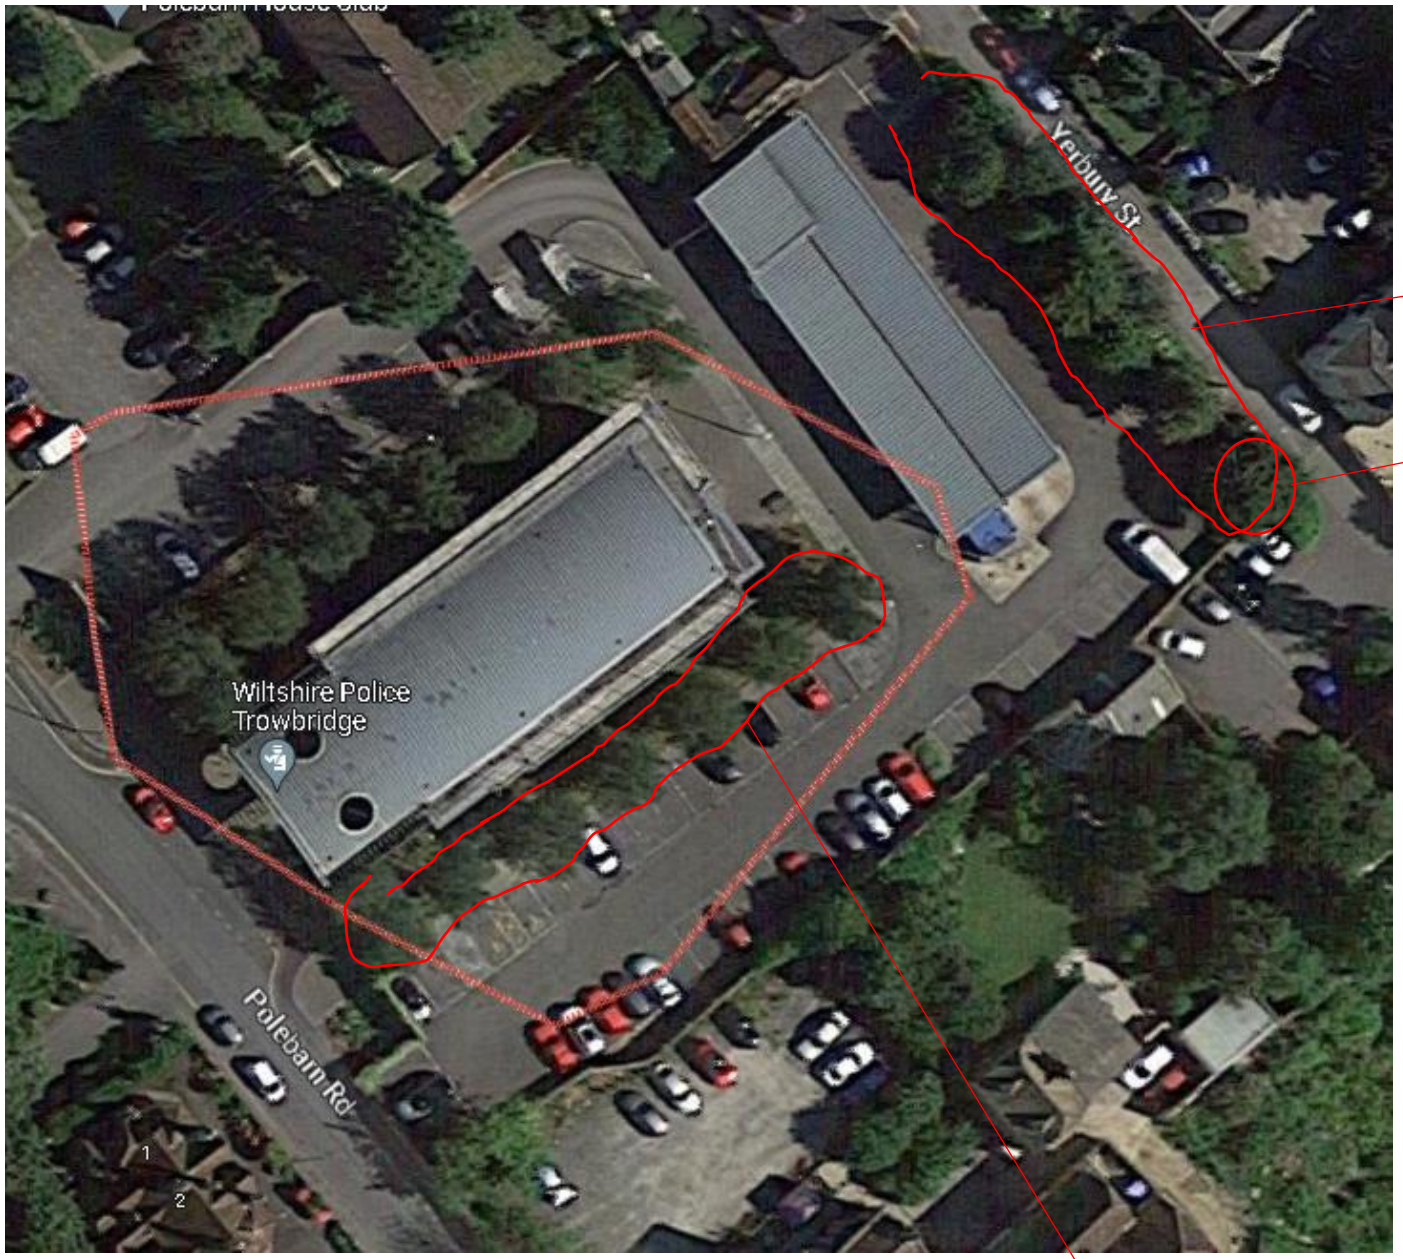

Limes: - Crown raise by 2M over car park

Lime: - cut back to fence

To clear next door

Birch's crown raise over car park by 2MK to clear car park, clear street lights by 0.5M