Tree protection plan
Location of trees, categorisation & protection/management proposals

Land to rear Cayton Lawns, Oak Drive, Alderbury, Salisbury. SP5 3AJQ

Barrell Plan Ref: 20133-2

barrell TREE CONSULTANCY

Permission is granted to scale from this drawing for Local Authority Planning Approval purposes relating to tree protection measures only. Where applicable this drawing is to be read in conjunction with the arboricultural report. This drawing is the copyright of Barrell Tree Consultancy 2022. ©

This drawing to be reproduced in colour only.

www.barrelltreecare.co.uk

- TX — BS category B — Trees of moderate quality
- TX — BS category C — Trees of low quality
- TX — Tree to be removed
- Proposed layout
- Estimated tree positions not included on original land survey and/or adjusted crown spreads
- Protective barrier/fencing
- Construction exclusion zone (CEZ)
- Precautionary Area
  - Installation of permeable surfacing to form new driveway access
- Ground protection
- Root protection area (RPA) boundaries for category B trees
- Root protection area (RPA) boundaries for category C trees

Drawing References:
Topo = (July-29-2020) 9466-SHA-SW-XX-DR-A-110Rev P1
Layout = (March-03-2022) 9466-130 Rev P1

N

0 Metres 5 10 15 20
Scale: 1:200 @ A1

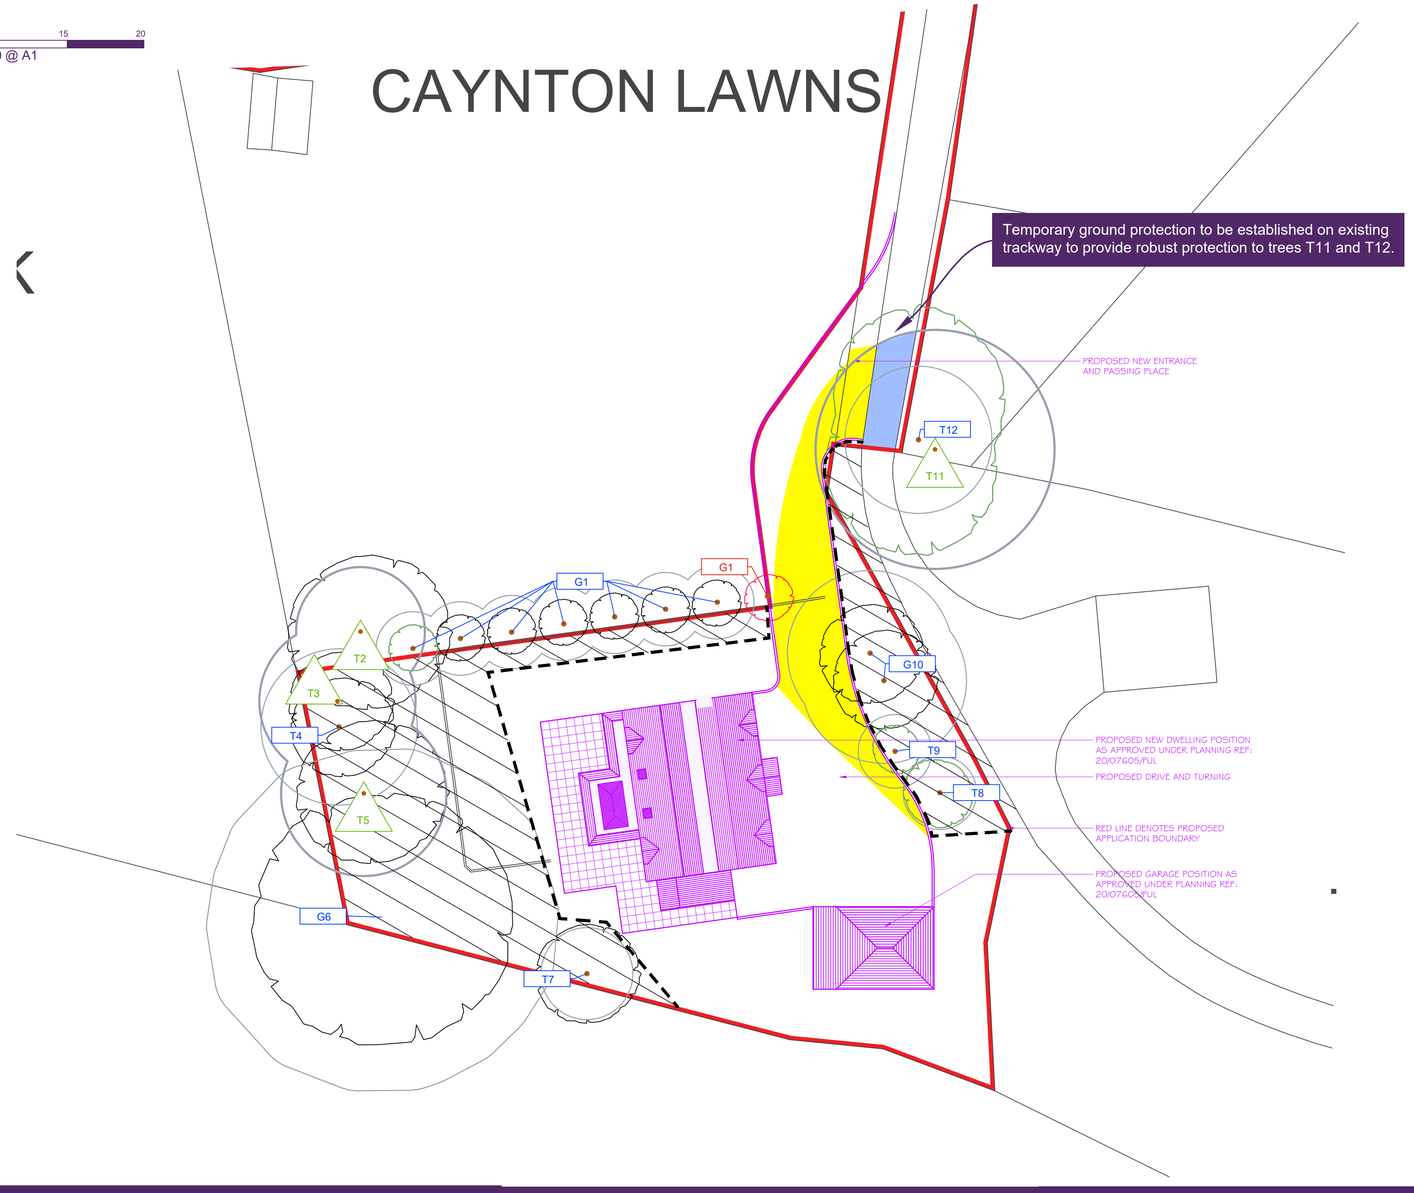

Tree No	Species	Category	RPA Radius	Tree Works
All retained trees				Carry out safety check and lift over site to 3-4m as necessary.
G1	Cypress	C	2.4	Fell selected individual
T2	Oak	B	4.2	-
T3	Scots pine	B	5.1	-
T4	Horse chestnut	C	5.1	-
T5	Scots pine	B	5.4	-
G6	Oak, sycamore	C	3.0	-
T7	Oak	C	3.0	-
T8	Ash	C	2.4	-
T9	Oak	C	2.4	-
G10	Cypress	C	5.4	-
T11	Oak	B	7.8	-
T12	Beech	C	4.8	-

SGN 1 *Monitoring tree protection*

Always:
- ✓ have a pre-commencement meeting with the tree consultant before development starts
- ✓ use the tree consultant to regularly check that protection remains fit for purpose
- ✓ use the tree consultant to supervise work in RPAs
- ✓ keep a written record of supervision



SGN 2 *Fencing protected trees*

Always:
- ✓ install protection before development starts
- ✓ make sure protection is fit for purpose, i.e. it prevents damage to trees and soil
- ✓ keep protection in place until there is no risk to trees
- ✓ get written permission to move or remove any protection



SGN 7 *Excavating in RPAs*

Always:
- ✓ use the tree consultant to supervise work in RPAs
- ✓ use hand tools to dig in RPAs
- ✓ protect exposed roots from sunlight and drying out



SGN 9 *Installing/upgrading surfacing in RPAs*

Always:
- ✓ use the tree consultant to supervise work in RPAs
- ✓ minimise damage to roots and disturbance to soil in RPAs
- ✓ minimise excavation when installing or upgrading surfacing in RPAs



SGN 12 *Landscaping in RPAs*

Always:
- ✓ use the tree consultant to supervise work in RPAs
- ✓ avoid raising ground levels within 1m of the trunks of retained trees



SGN 3 *Ground protection*

Always:
- ✓ install protection before development starts
- ✓ make sure protection is fit for purpose, i.e. it prevents damage to trees and soil
- ✓ keep protection in place until there is no risk to trees
- ✓ get written permission to move or remove any protection



SGN 4 *Pollution control*

Always:
- ✓ keep toxic products away from RPAs



SGN 11 *Installing services in RPAs*

Always:
- ✓ use the tree consultant to supervise work in RPAs
- ✓ select the least damaging option when installing services, so prioritise trenchless, over broken trench over continuous trench
- ✓ hand-dig trenches if trenchless is not feasible



How to use plan

More detailed guidance on each Site Guidance Note (SGN) can be found in a printed hard copy compilation of all the SGNs, **Manual for Managing Trees On Development Sites version 2.1,** issued to the Site Manager at the pre-commencement site meeting (**Note:** This should be retained on site throughout the duration of works). Additionally, an electronic pdf compilation of all the SGNs, was submitted with this drawing to the local planning authority and the client. Alternatively, a pdf of each SGN can be downloaded by:

1. clicking the image links in the electronic pdf version of this plan;
2. holding a mobile phone QR (Quick Response) code reader over the QR code in the paper version of this plan; or,
3. visiting our website at *https://www.barrelltreecare.co.uk/resources/technical-guidance*

Attention LPA Tree Officer - if you would like a 'to scale' printed version of this plan please contact us on 01425 651470 or email 'enquiries@barrelltreecare.co.uk'