DRAWING FOR PLANNING PURPOSES ONLY.
NOT TO BE USED FOR CONSTRUCTION.

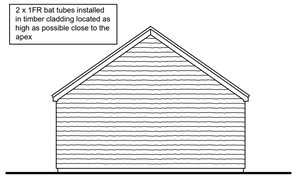

PROPOSED BARN SIDE ELEVATION (south)
Scale 1:100

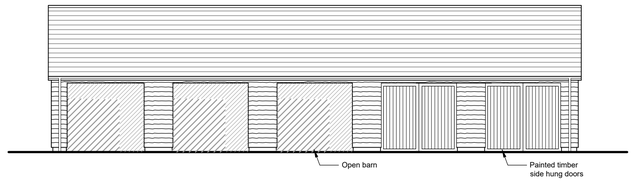

PROPOSED BARN FRONT ELEVATION (east)
Scale 1:100

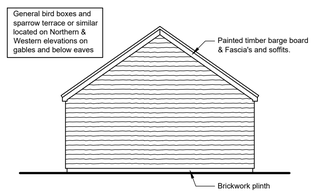

PROPOSED BARN SIDE ELEVATION (north)
Scale 1:100

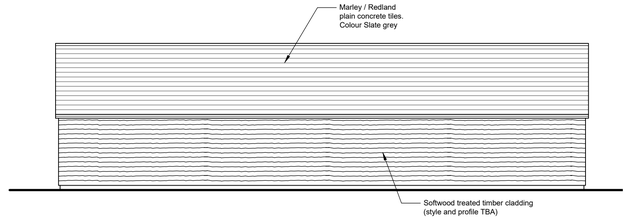

PROPOSED BARN REAR ELEVATION (west)
Scale 1:100



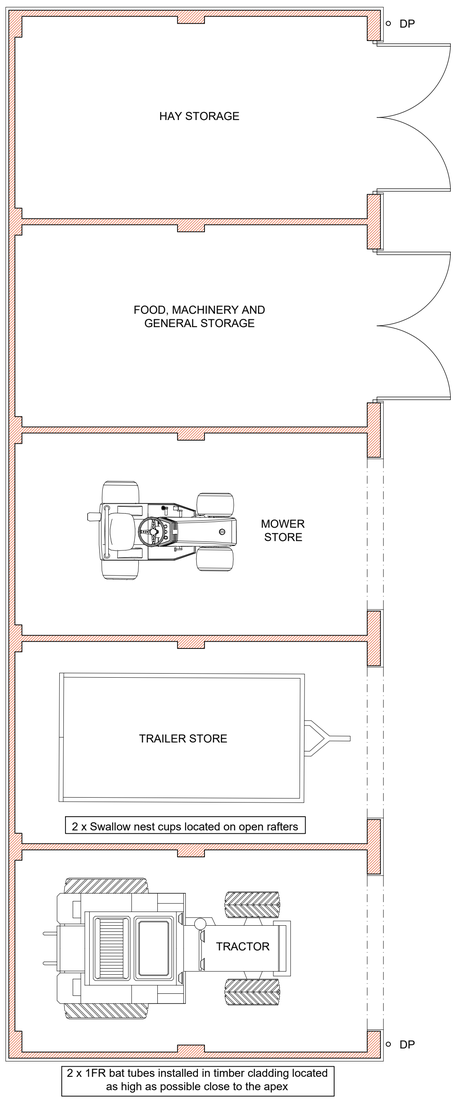

PROPOSED BARN LAYOUT
Scale 1:50

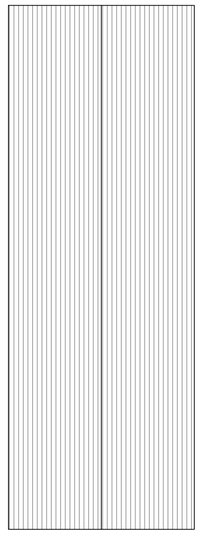

PROPOSED BARN ROOF PLAN
Scale 1:100

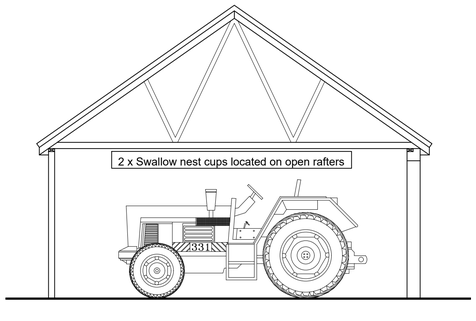

PROPOSED SECTION THROUGH BARN
Scale 1:50

Tuttle architectural services
Ground Floor
6 Pelhams Court
Marlborough
Wiltshire SN8 2AG
T. 01672 518 278
E. info@tuttlearchserv.co.uk
facebook.com/tuttlearchserv
W. tuttlearchserv.co.uk

JOB TITLE
Change of use of land from agricultural to equestrian, erection of stables and store building, and formation of hardstanding
Mead Acre, The Street, Milton Lilbourne, Wiltshire, SN9 5LQ

For Mr & Mrs Bowers

DRAWING TITLE
Proposed Barn Layout, Elevations, Roof Plan and Section

DRAWING NUMBER	REV
Mead Acre - Proposed - 05	A

REVISIONS
Rev 'A' - 31.05.23 - Miscellaneous amendments - AJA

SCALE	DATE	DRAWN BY	PAPER SIZE	JOB No.
As Indicated	May. 23	AJA	A1	1476