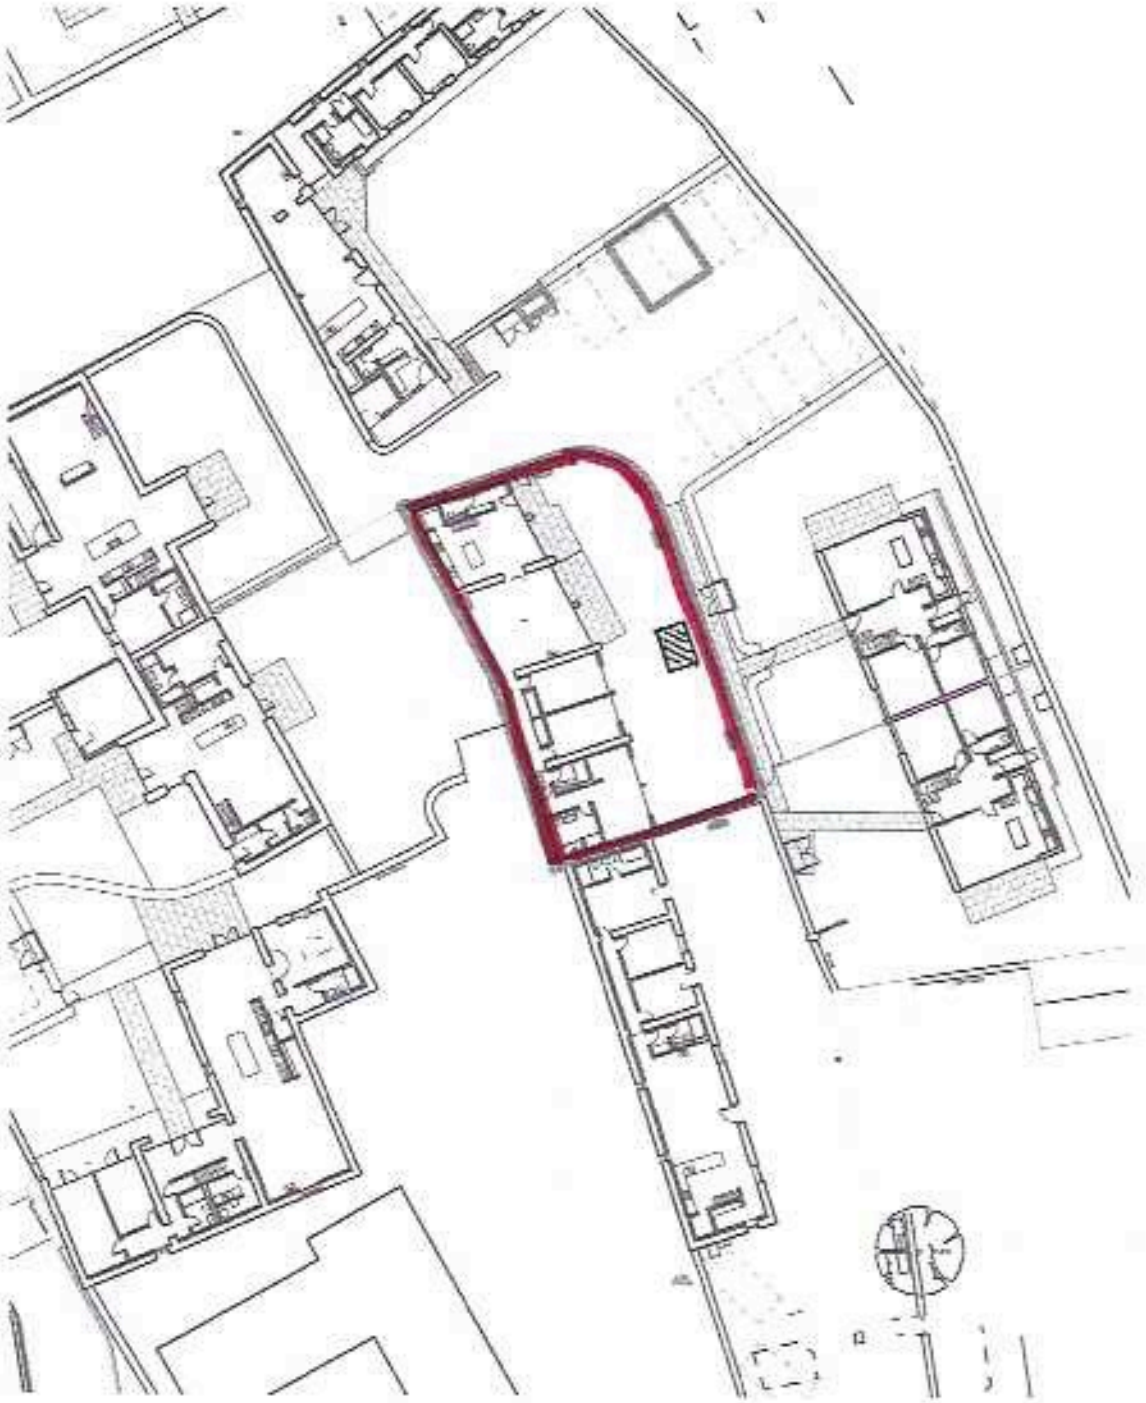

Plot B5
Conveyancing Plan
Manor Farm, Grittleton, Wiltshire
Revised July 2023

Scale @ 1:500

0m 5 10 15 20 25