

existing east elevation



proposed east elevation

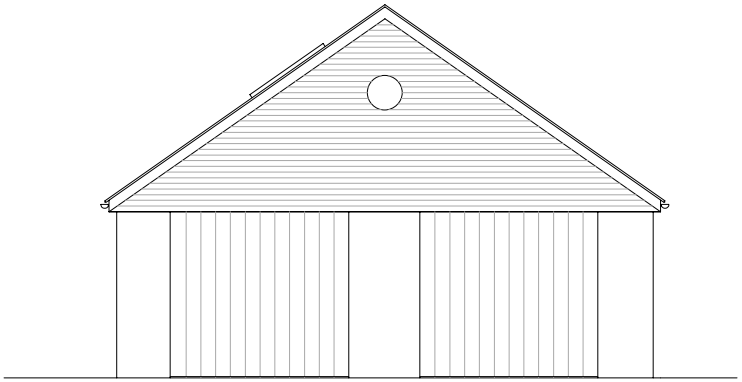

existing west elevation

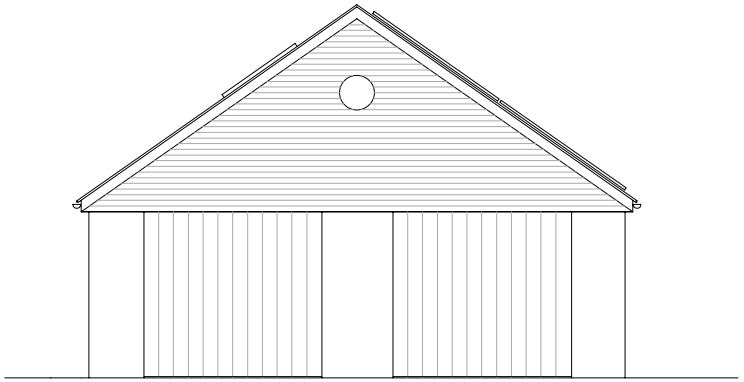

proposed west elevation

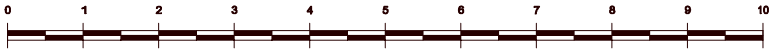

Client	Mr. J. Greene-Kelly, The Clock House, 116 High Street, Netheravon, SP4 9QP
Project	PV Solar Panels to be fitted on Garage Roof
Drawing Title	existing and proposed east and west elevations
Drawing No.	573/04 Revision Date 25/08/23 Scale 1:100 at A4

Smith Associates.46 Wilcot, Pewsey, Wilts. SN9 5NS. Tel/Fax: 01672 562029

A4