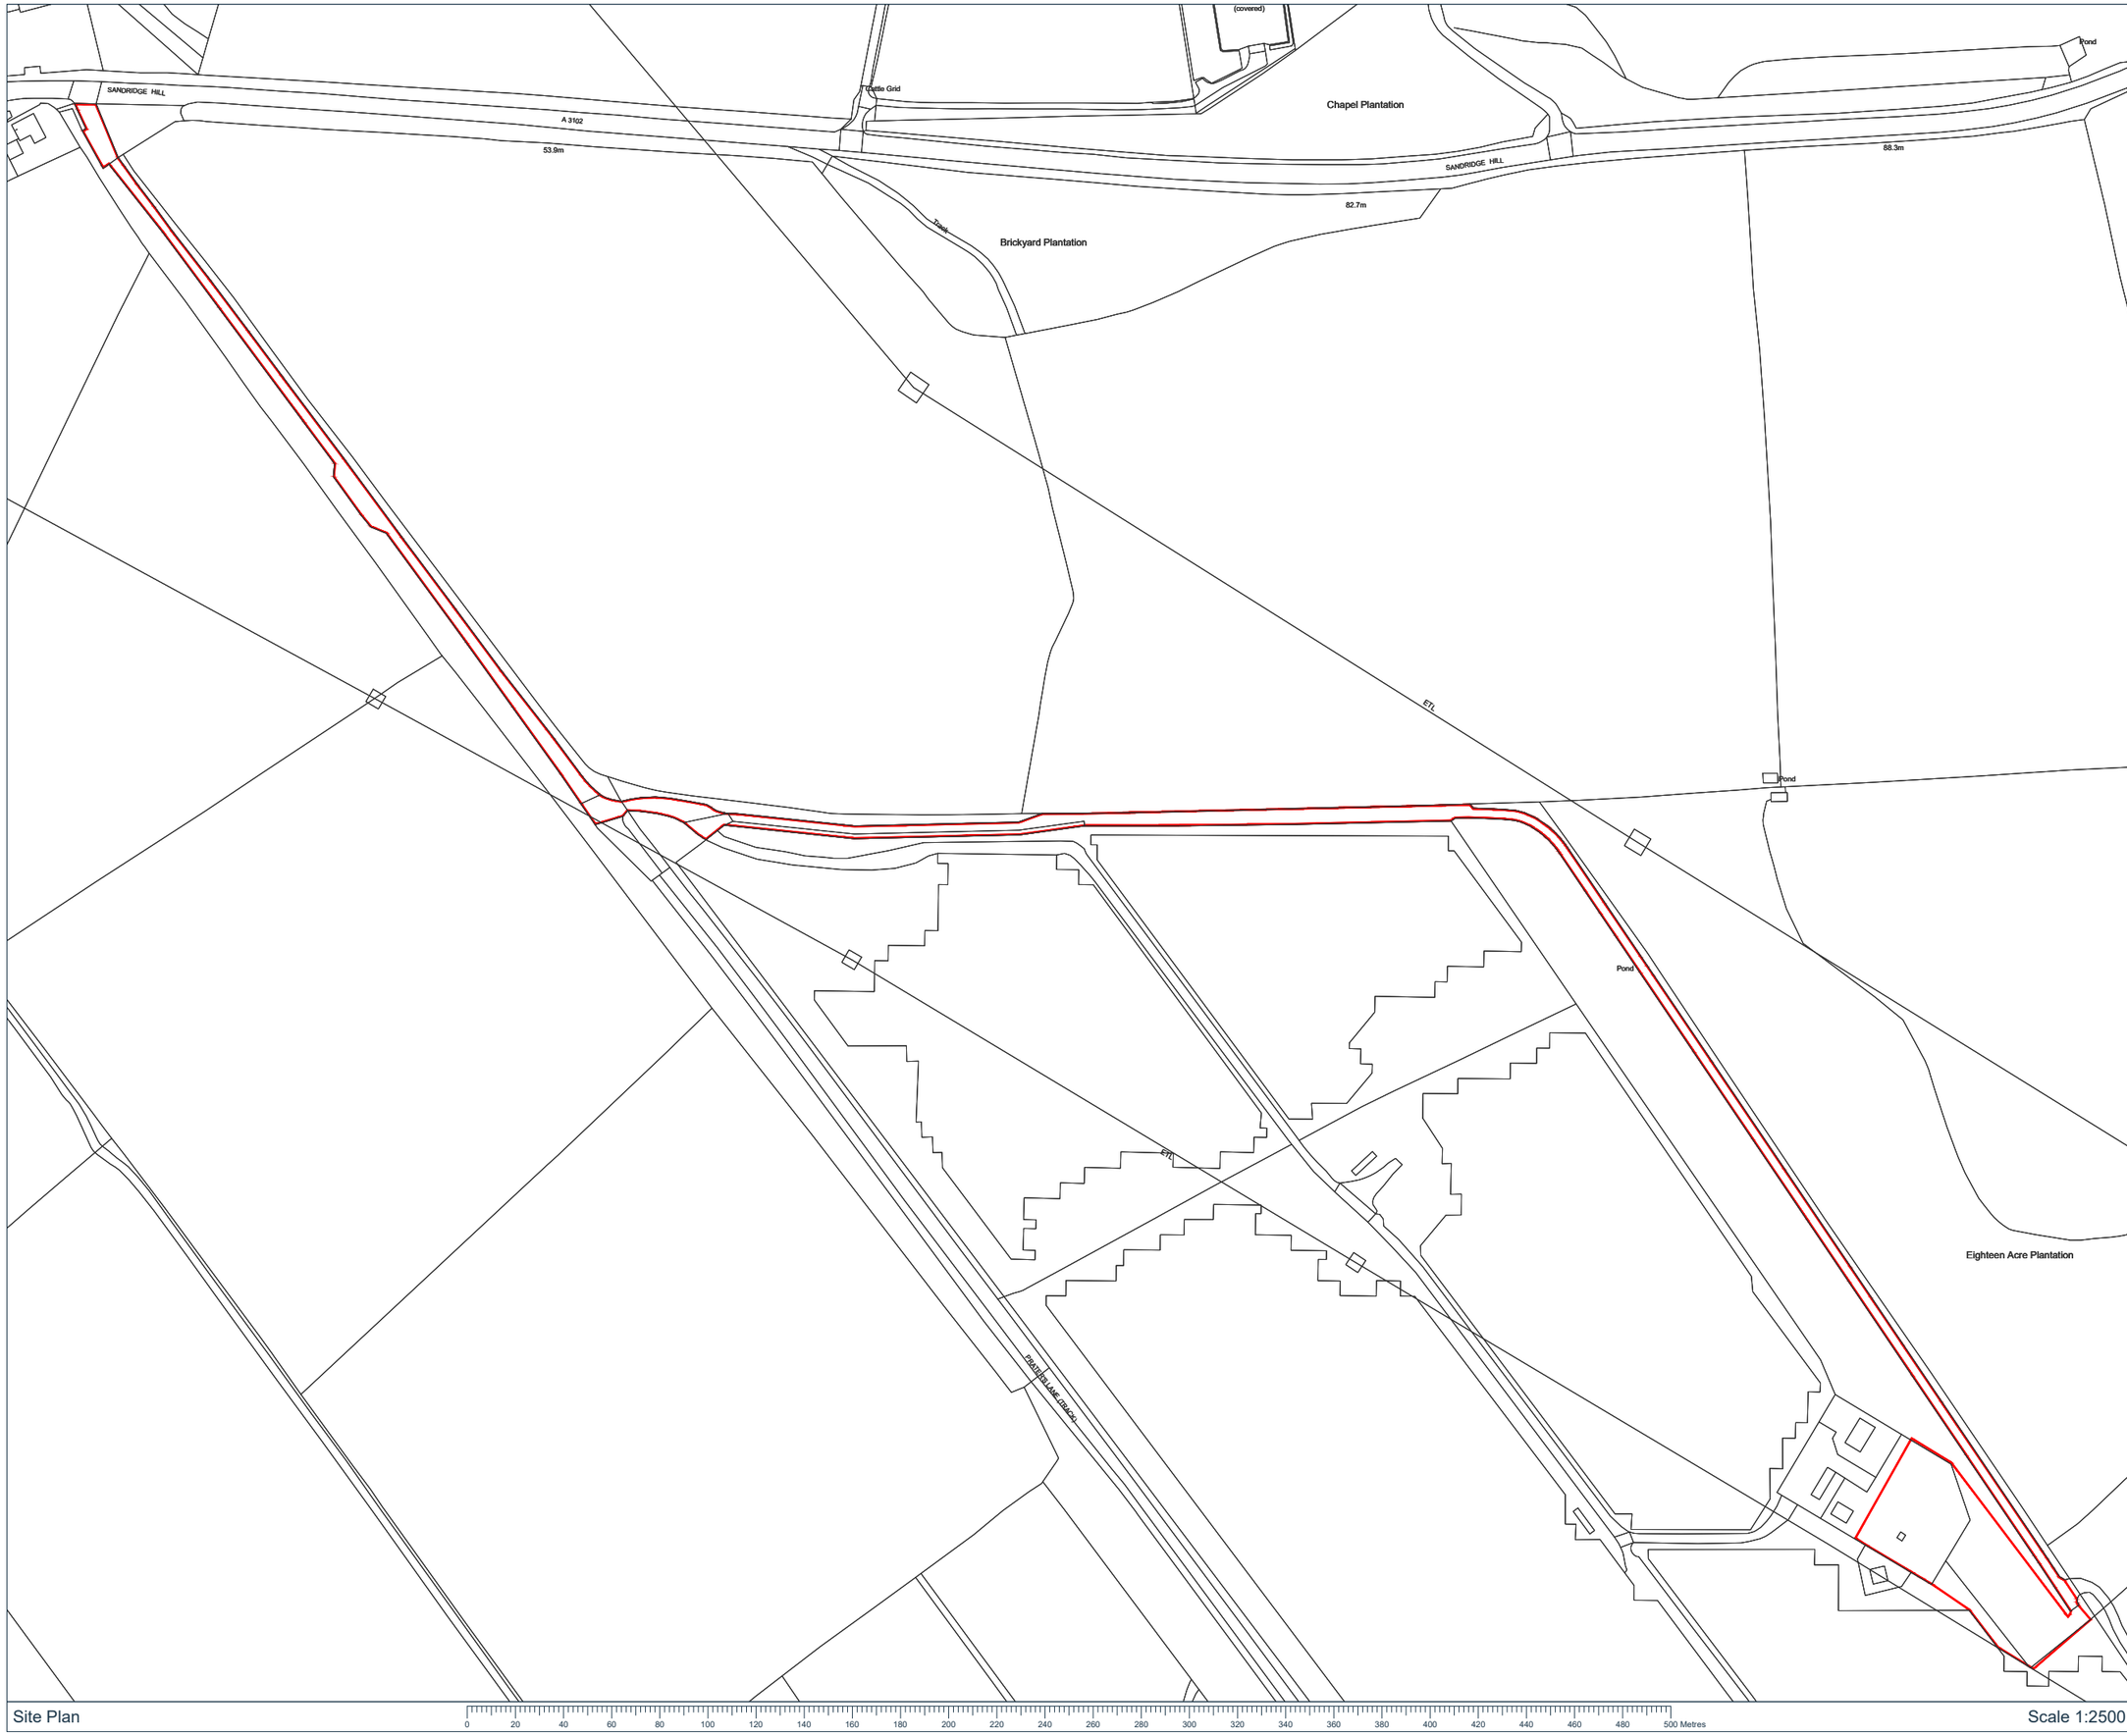

Site Plan

0 20 40 60 80 100 120 140 160 180 200 220 240 260 280 300 320 340 360 380 400 420 440 460 480 500 Metres

Scale 1:2500

DALCOUR MACLAREN

Key:

Application Area

Notes:

Signed:

Date:

Interest:

Southern Electric Power Distribution PLC

Location:

Sandridge Hill, Melksham Without, Melksham, Wiltshire, SN12 7QX

Coords: 393549, 164005

Scheme Name:

EP - Snarlton Lane

Drawing Name:

Location Plan

Drawing No: 23007928_PLN_LOC_2.1_A

Rev	Date	Description
-	19.09.2023	First Issue
A	05.10.2023	Amended the Application area

Drawn:	AB
Approved:	CB-M/KD
Sheet No:	1 of 1
Sheet Size:	A3

Scottish & Southern Electricity Networks

Plan produced on behalf of Southern Electric Power Distribution PLC.

BASED UPON THE ORDNANCE SURVEY MAP WITH THE SANCTION OF THE CONTROLLER OF HM STATIONERY OFFICE.

CROWN COPYRIGHT RESERVED. © OS LICENCE No. 100019808.