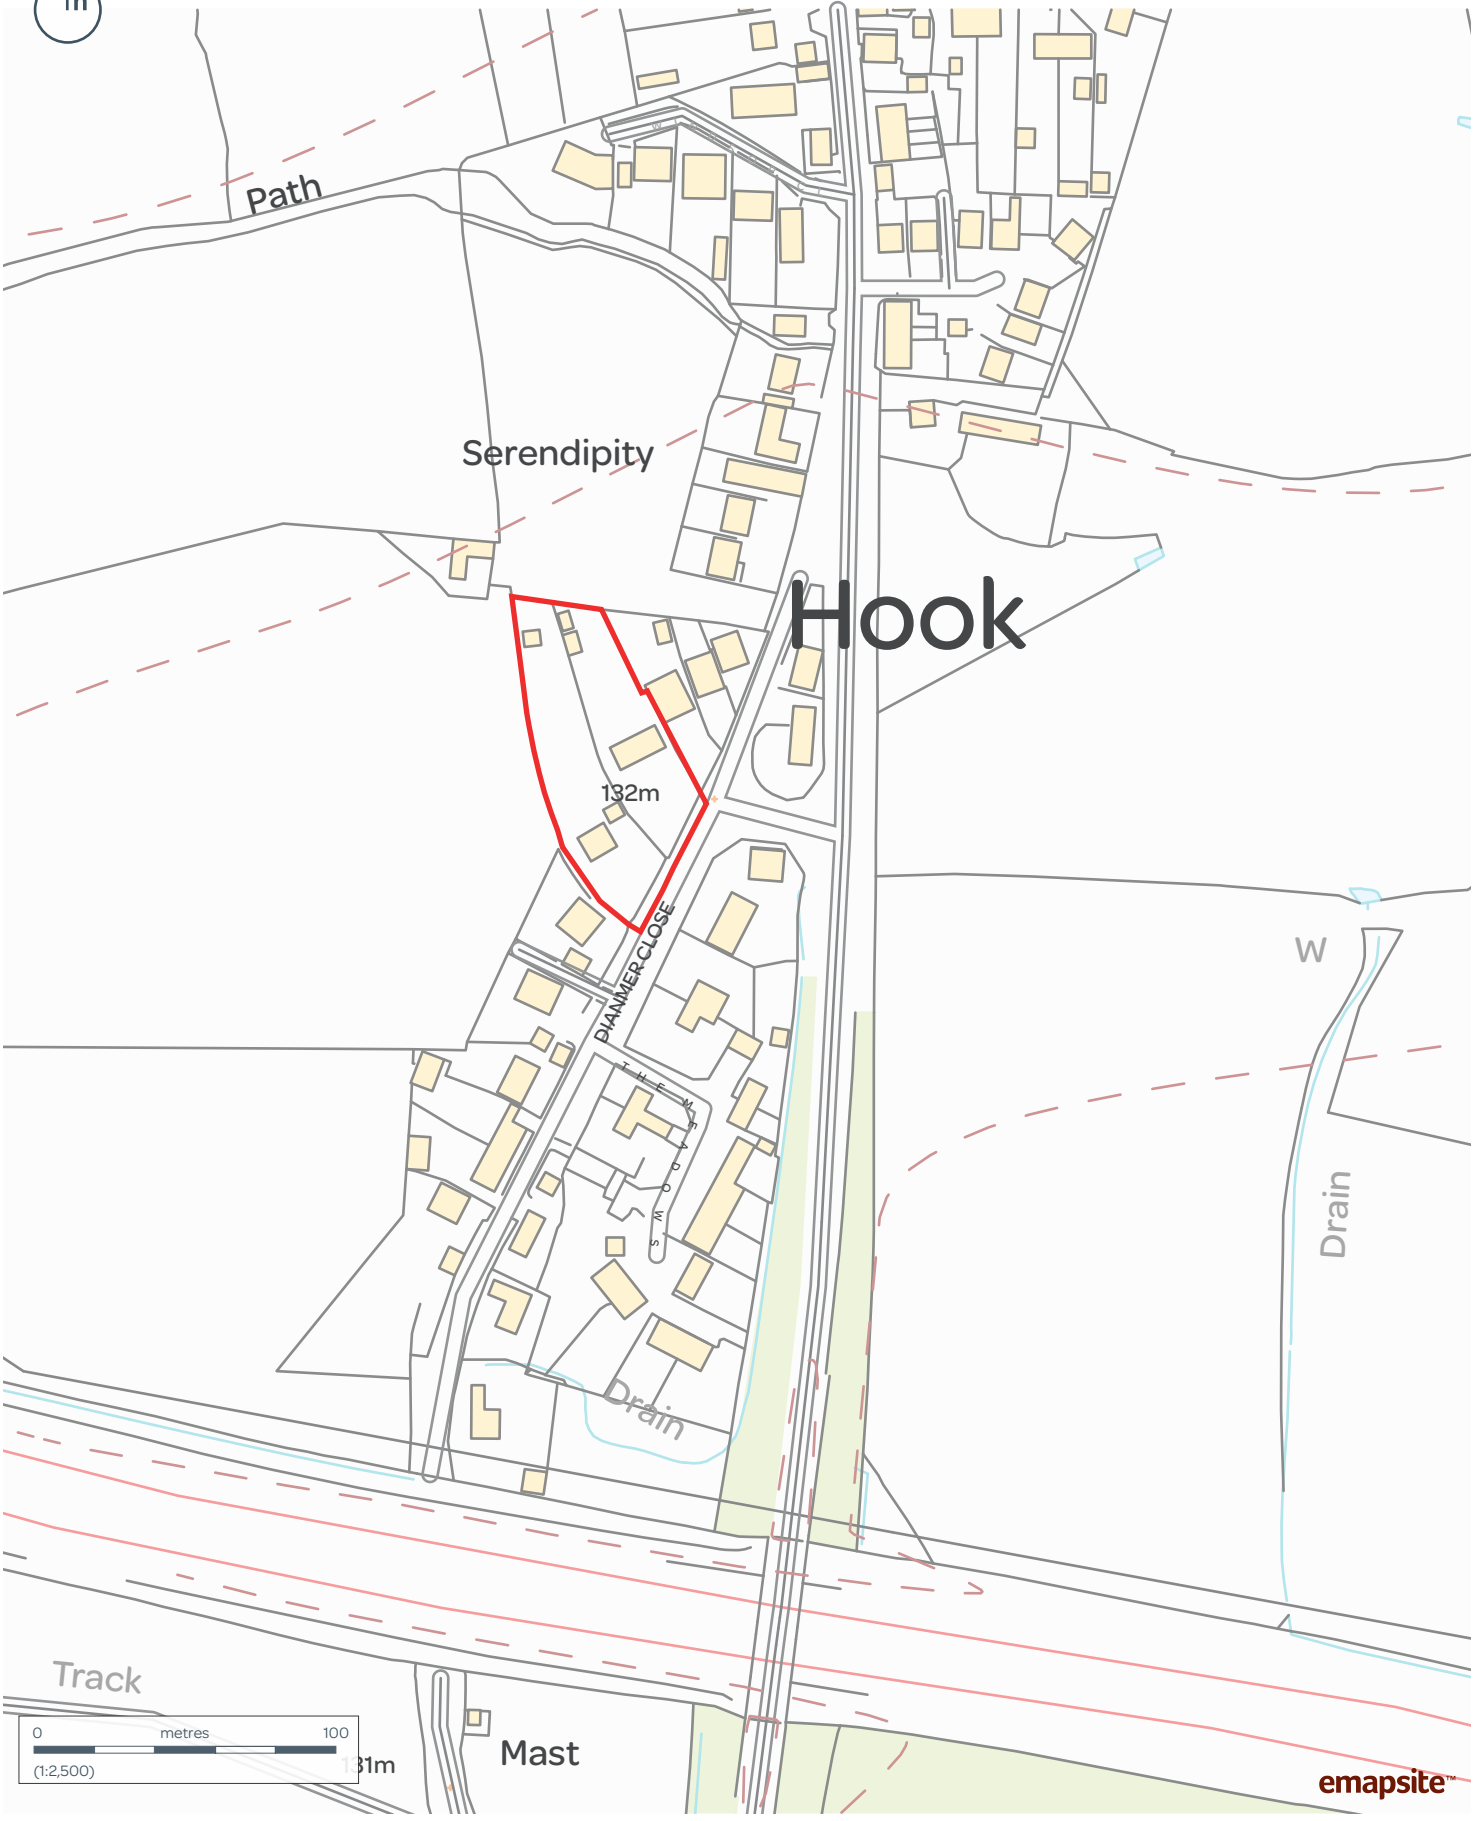

Copyright of Turley

This drawing is for illustrative purposes only and should not be used for any construction or estimation purposes. To be scaled for planning application purposes only. No liability or responsibility is accepted arising from reliance upon the information contained within this drawing.

Plans reproduced by permission of Ordnance Survey on behalf of The Controller of Her Majesty's Stationery Office. © Crown Copyright and database right [2023]. Ordnance Survey Licence number [0100031673].

CLIENT
Dr Ben Aslam

PROJECT
18-19 Dianmer Close, Hook, Wiltshire

DRAWING
Site Location Plan

PROJECT NO.
DRBS3000

STATUS
Final

DRAWING NO.
01

SCALE
1:2500@ A4

REVISION
A

CHECKED BY
TJ

DATE
October 2023

Turley