



Datum 8m

North Western Elevation

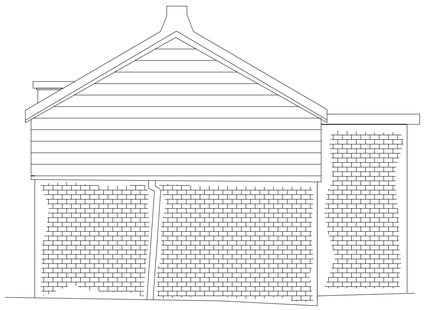


Datum 8m

South Western Elevation

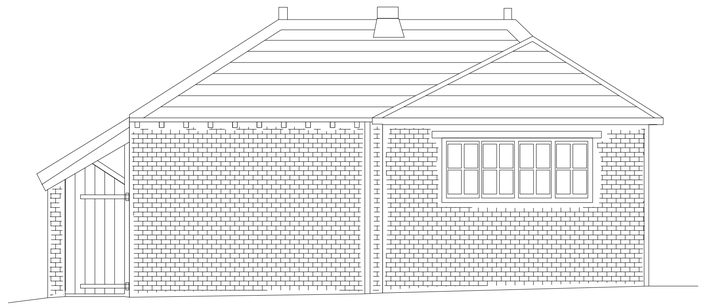


Datum 8m

South Eastern Elevation

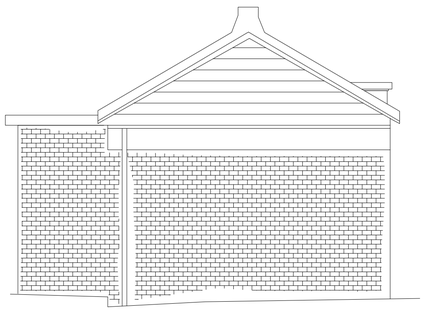


Datum 8m

North Eastern Elevation

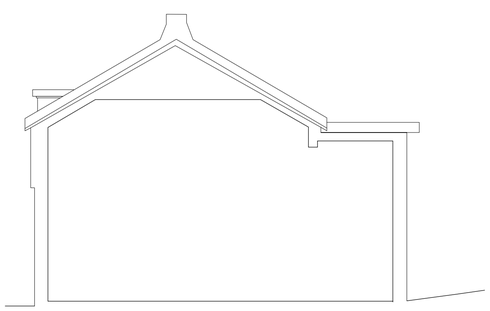

Datum 8m

Section

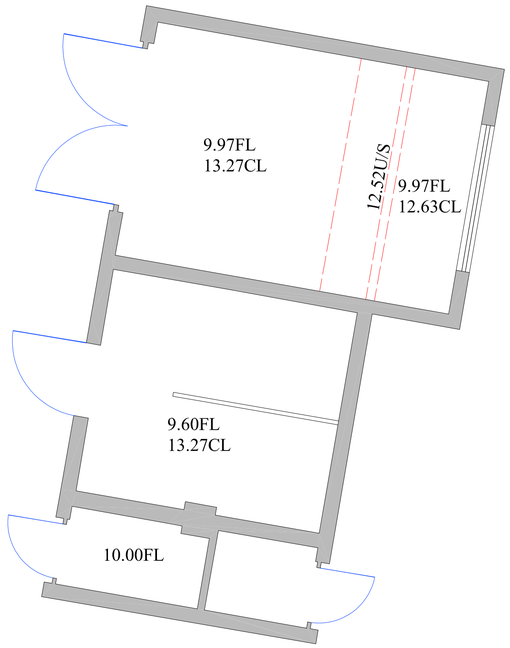

0 1m 2m 3m 4m 5m 6m 7m 8m 9m 10m

Scale 1 : 50

30 Years
BDS
Celebrating 30 Years 1993-2023

Building Design Surveys
(Building Design Surveys Ltd) www.bdscalne.com
Building Plans Drawn For Planning & Building Regulation Approval
NEW-BUILD . EXTENSIONS . REFURBISHMENT

C.A.D Design/Drafting
Conveyance Plans
Planning Consultants
3d Visualisation Plans
Land & Building Surveying
Architectural Services
Building Surveys
Large format Printing & Scanning
Photo Montage
3d Laser Scanning

The Studio . Milestone Cottage . 61 London Road . Calne
Wiltshire. SN11 0AA. Tel/Fax (01249) 816026
Email bds@pobox.com Mobile 07740 335693

Project Name:
The Coach House
Boreham House Warminster

Drawing Title:
Proposed Conversion
Existing Plans & Elevations

Client:
Mr & Mrs R Johnstone

Date:	Scale:		
August 2023	1:50 @ A1		
Drawn	Checked	Dwg No	Rev
P.J-S	G.H	BDS-01-23	

Notes:
Survey Grid based on OS
Levels based on OSGM-15

© copyright to this drawing remains with BDS Ltd

30 YEARS 1993-2023

Member