
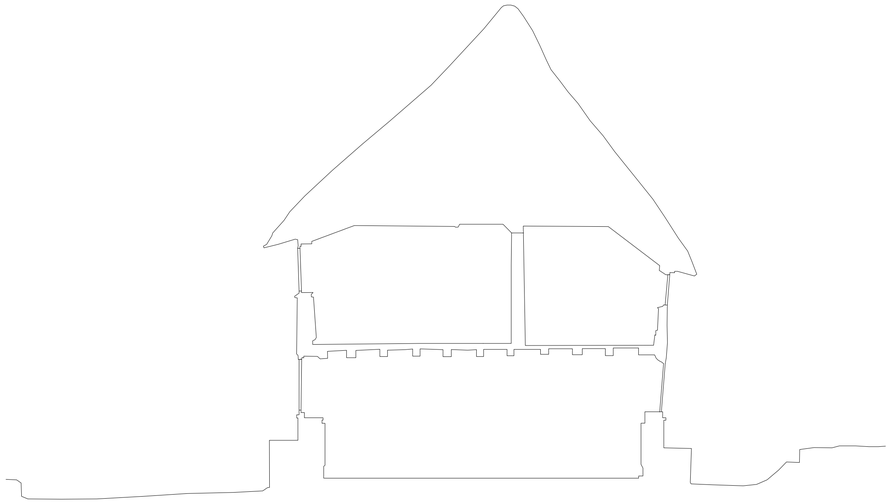


Datum 90.00m OSGM-15

Section A-A

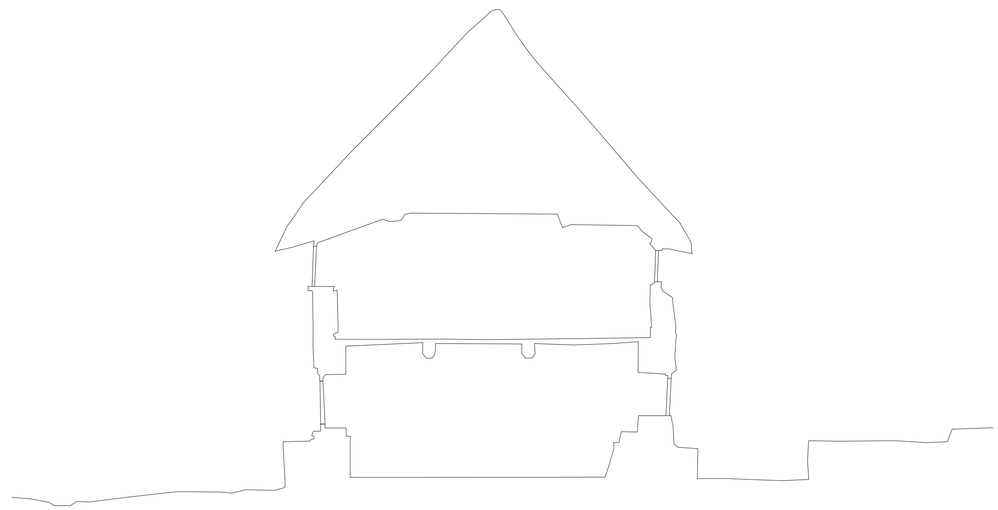

Datum 90.00m OSGM-15

Section B-B

0 1m 2m 3m 4m 5m 6m 7m 8m 9m 10m

Scale 1 : 50

29 Years

BDS

Celebrating 26 Years 1993-2022

Building Design Surveys

(Building Design Surveys Ltd) www.bdscalne.com

Building Plans Drawn For Planning & Building Regulation Approval

NEW-BUILD . EXTENSIONS . REFURBISHMENT

C.A.D Design/Drafting	Architectural Services
Conveyance Plans	Building Surveys
Planning Consultants	Large format Printing & Scanning
3d Visualisation Plans	Photo Montage
Land & Building Surveying	3d Laser Scanning

The Studio . Milestone Cottage . 61 London Road . Calne
Wiltshire, SN11 0AA. Tel/Fax (01249) 816026
Email bds@zobox.com Mobile 07740 335693

Project Name:
Cliffe Farm Cottage
23 Stibb Hill West Lavington

Drawing Title:
Sections

Client:
Patricia Hollaway

Date:	Scale:		
December 2022	1:50 @ A1		
Drawn	Checked	Dwg No	Rev
P.J-S	S.C.B	BDS-12-22	

Notes:
Survey Grid based on OS
Levels based on OSGM-15

© copyright to this drawing remains with BDS Ltd

Wessex Design House wdh Member