Existing Store Signage

NOT FOR MANUFACTURE

PHOTOGRAPHS NOT AVAILABLE AT THIS STAGE

innovate signs + implementing your brand

15 Barnes Wallis Rd, Fareham
Hampshire PO15 5TT

Tel: 023 8023 2311
Web: www.innovatesigns.co.uk
Email: info@innovatesigns.co.uk

Client	One Stop Stores			Title	Proposal	Rev	Date	Description	Drw By
Site Name	Larkhill, The Packway			Date	16/11/2022	A	16/11/22	Initial visual	IW
Job No.	20208	Epos Code	5164	Scale	-	-	-	-	-
Proj Type	Core Store			Drawn	IW	-	-	-	-
PM	PH	Designer	RC	Drwg No.	A	-	-	-	-

This drawing is for approval purposes.
Please check all details noted on the drawing including spelling, and provide written confirmation of your approval to an **Innovate Signs Project Manager**. Once approved production will commence based on the approved drawing. Any changes made after production has begun will incur an additional cost.

Proposed Site Signage | **Grocery Eat Later / Mid Affluence**

ITEM (1) - FASCIA
See specification page for detail.

A. size: 17,265mm x 650mm x 55mm
subject to survey

ITEM (2) - F/ACM
Extruded aluminium panatrim frame finished **RAL 7016** with digitally printed ACM panel

A. size: 1250mm x 2450mm
B. size: 1250mm x 2450mm
subject to survey

ITEM (3) - ATM Sign
Red dibond fabricated signcase with intracut "free|cash withdrawals" text internally illuminated by LED's. 2 no LED downlights to be fitted to bottom return of sign to illuminate ATM area at night

size: 720mm x 400mm

ITEM (4) - ATM Clip Frame
Silver clip frame displaying T&Cs information for ATM use. Required for legal purposes

size: 300mm x 200mm H


ITEM (5) - MANIFESTATION
Window manifestation

size: to suit area

ITEM (6) - POSTER CASES
Lockable poster cases, anodised silver - 3 off

size: 575mm x 830mm

NOT FOR MANUFACTURE

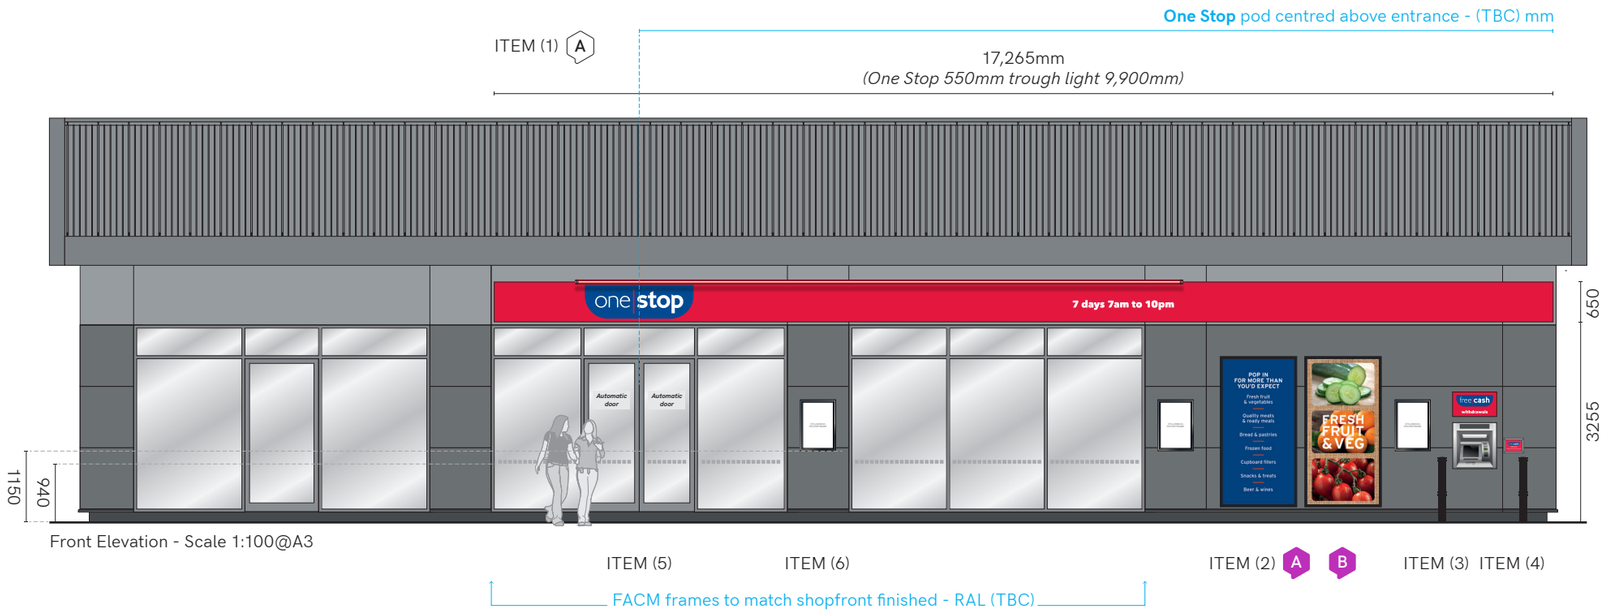

Front Elevation - Scale 1:100@A3

Scale Bar 1:100 @ A3

0 1m 2m 3m 4m 5m 10m 15m 20m

KEY: ACM Panel | ACM/VW | F/ACM | PETG | Window Vinyl - **External** | Window Vinyl - **Internal**


innovate signs + implementing your brand

15 Barnes Wallis Rd, Fareham
Hampshire PO15 5TT

Tel: 023 8023 2311
Web: www.innovatesigns.co.uk
Email: info@innovatesigns.co.uk


Client	One Stop Stores			Title	Proposal	Rev	Date	Description	Drw By
Site Name	Larkhill, The Packway			Date	16/11/2022	A	16/11/22	Initial visual	IW
Job No.	20208	Epos Code	5164	Scale	-	-	-	-	-
Proj Type	Core Store			Drawn	IW	-	-	-	-
PM	PH	Designer	RC	Drwg No.	A	-	-	-	-

This drawing is for approval purposes.
Please check all details noted on the drawing including spelling, and provide written confirmation of your approval to an **Innovate Signs Project Manager**. Once approved production will commence based on the approved drawing. Any changes made after production has begun will incur an additional cost.

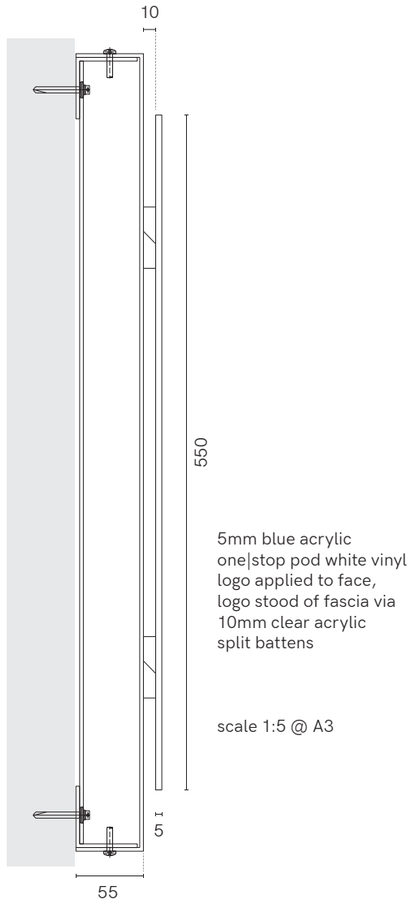

5mm blue acrylic
one|stop pod white vinyl
logo applied to face,
logo stood of fascia via
10mm clear acrylic
split battens

scale 1:5 @ A3

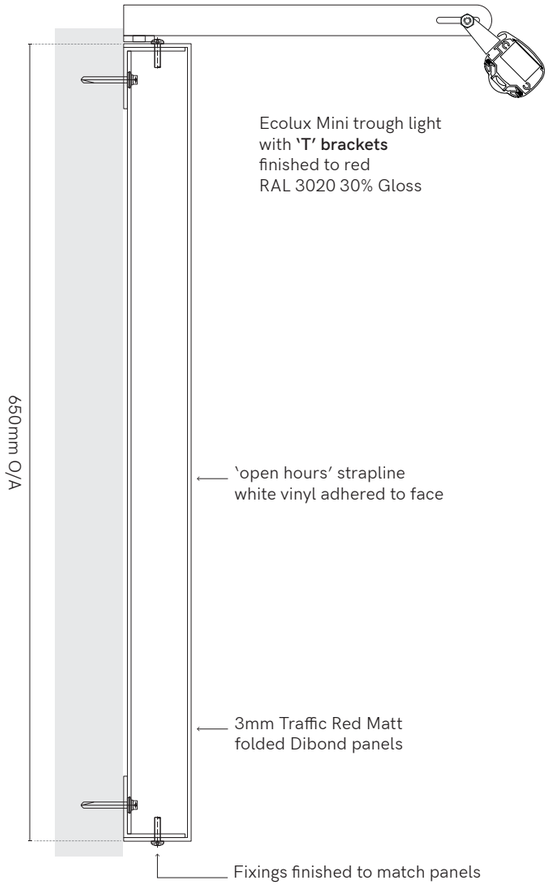

Ecolux Mini trough light
with **'T' brackets**
finished to red
RAL 3020 30% Gloss

'open hours' strapline
white vinyl adhered to face


3mm Traffic Red Matt
folded Dibond panels

Fixings finished to match panels



Scale Bar 1:100 @ A3

0 1m 2m 3m 4m 5m 10m 15m 20m

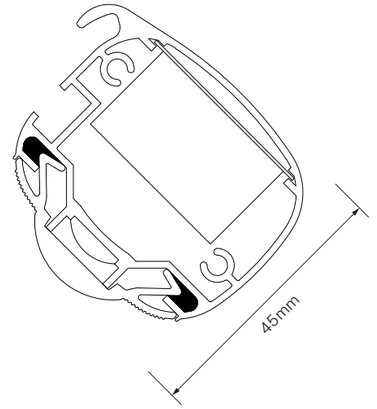

TECHNICAL SPECIFICATION - ECOLUX MINI

LED STRIP
Latest high lighting chip giving 1650 Lumens per metre LED output. Only 14.4 watts per metre power consumption 75% energy saving compared to Fluorescent.

24 volt input, less current less voltage drop. 6000k cool white or 3000k warm white 120 degree angle.

IP65 protected, 50,000 hours+ lamp life.
5 year Warranty.

Full CE certification and ROHS compliant.

DRIVERS
Epoxy encapsulated fully isolated case with IP67 protection. Constant voltage design. Short circuit, over current, over voltage protection.
Fitted onto quick release slide in Gear Trays.
Full CE certification and ROHS compliant.

LIGHT FITTING
Specially designed 45mm aluminium extrusion supplied up to 6000mm lengths which can be joined together using cast aluminium connectors.

Die cast aluminium end caps with rear cable entry standard 300mm multi brackets.

Snap-in polycarbonate 90 degree magnifying lens diffuser. Casing sealed and certificated to IP65.

Full CE certificate and 5 year parts warranty. Conforms to BS EN 60598-1:2015 and BS EN 60598-2-1:1989 'UK Deviations Only'.

innovate signs + implementing your brand


15 Barnes Wallis Rd, Fareham
Hampshire PO15 5TT


Tel: 023 8023 2311
Web: www.innovatesigns.co.uk
Email: info@innovatesigns.co.uk

Client	One Stop Stores			Title	Proposal	Rev	Date	Description	Drw By
Site Name	Larkhill, The Packway			Date	16/11/2022	A	16/11/22	Initial visual	IW
Job No.	20208	Epos Code	5164	Scale	-	-	-	-	-
Proj Type	Core Store			Drawn	IW	-	-	-	-
PM	PH	Designer	RC	Drwg No.	A	-	-	-	-

This drawing is for approval purposes.
Please check all details noted on the drawing including spelling, and provide written confirmation of your approval to an **Innovate Signs Project Manager**. Once approved production will commence based on the approved drawing. Any changes made after production has begun will incur an additional cost.

NOT FOR MANUFACTURE

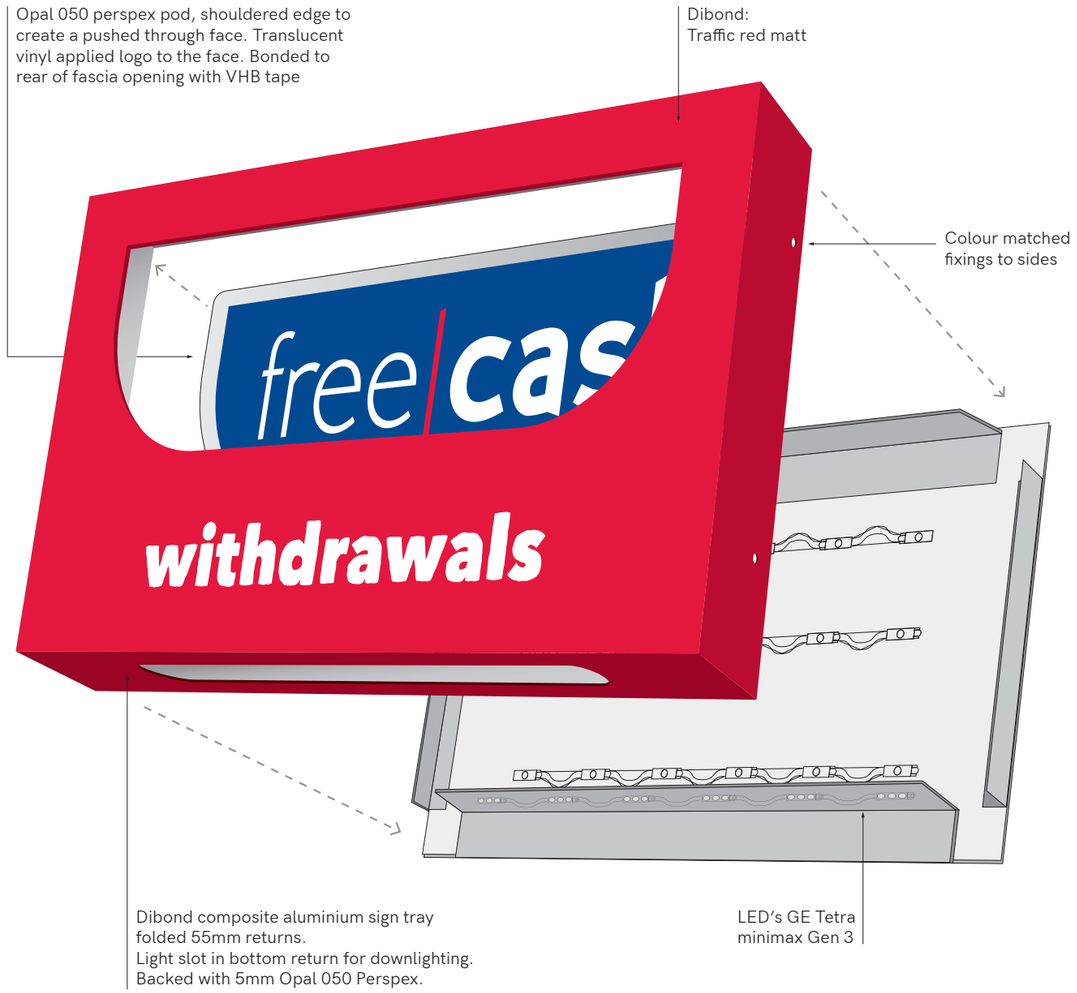

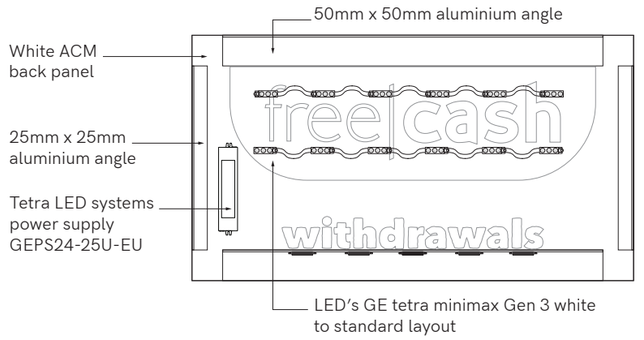



Scale 1:10 @ A3



Snap frame displaying T&Cs information for ATM use.
Required for legal purposes

Scale 1:10 @ A3

innovate signs + implementing your brand

15 Barnes Wallis Rd, Fareham
Hampshire PO15 5TT

Tel: 023 8023 2311
Web: www.innovatesigns.co.uk
Email: info@innovatesigns.co.uk


Client	One Stop Stores			Title	Proposal	Rev	Date	Description	Drw By
Site Name	Larkhill, The Packway			Date	16/11/2022	A	16/11/22	Initial visual	IW
Job No.	20208	Epos Code	5164	Scale	-	-	-	-	-
Proj Type	Core Store			Drawn	IW	-	-	-	-
PM	PH	Designer	RC	Drwg No.	A	-	-	-	-

This drawing is for approval purposes.
Please check all details noted on the drawing including spelling, and provide written confirmation of your approval to an **Innovate Signs Project Manager**. Once approved production will commence based on the approved drawing. Any changes made after production has begun will incur an additional cost.

LOCATION PLAN

NOT FOR MANUFACTURE

ONE STOP STORES LTD
Stonehenge Retail Park, The Packway, Larkhill, SP4 8PZ

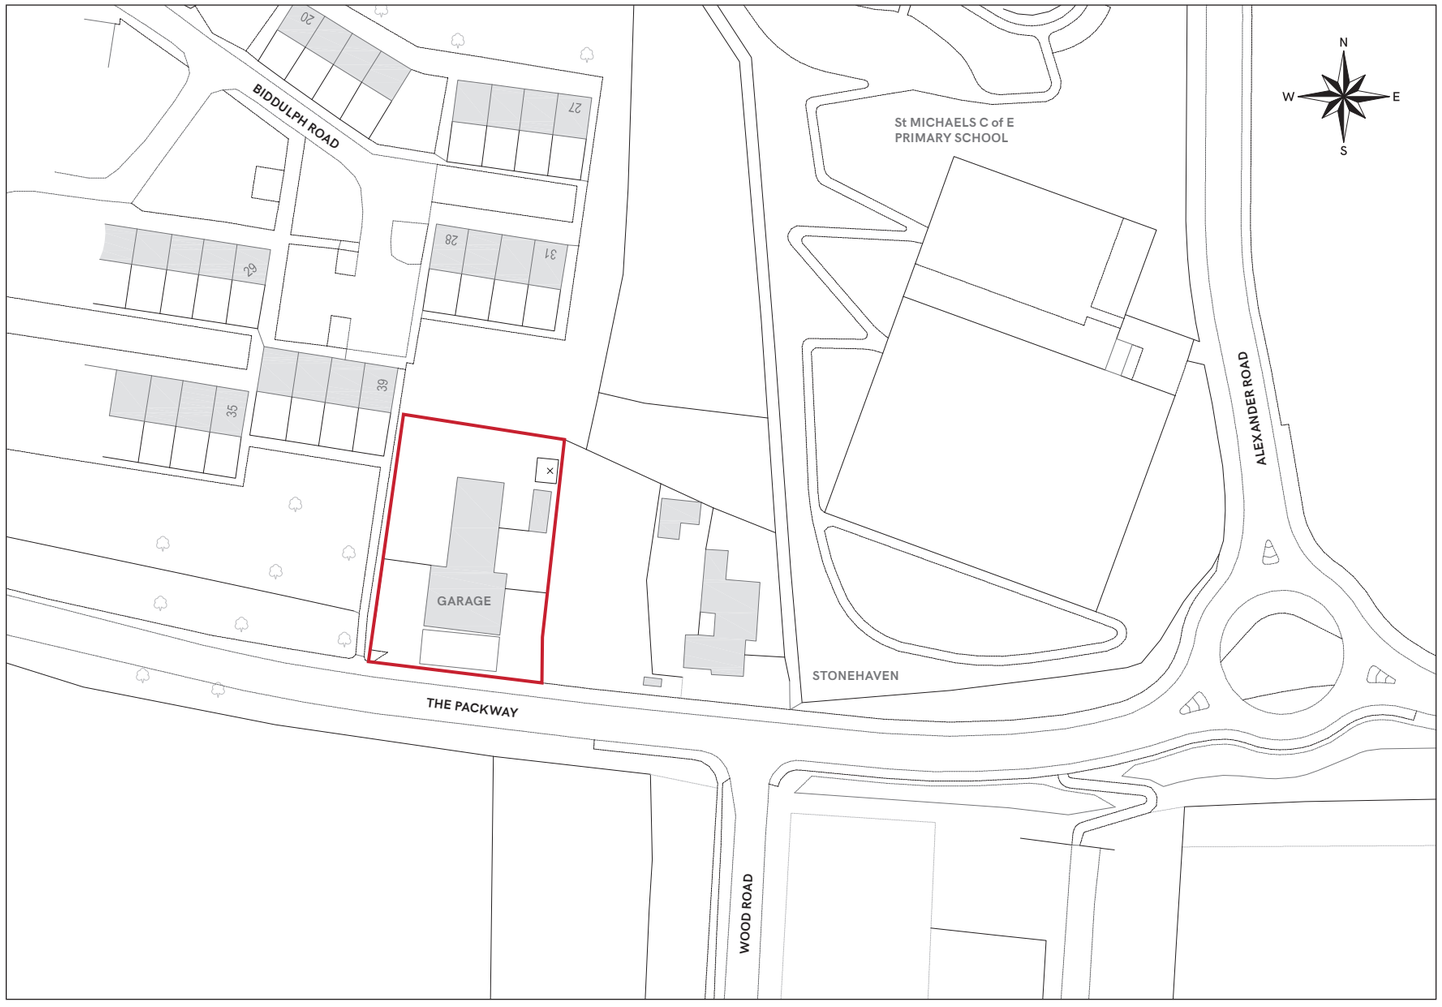

Scale Bar 1:1250 @ A3

0 10m 20m 30m 40m 50m 60m 70m

innovate signs + implementing your brand

15 Barnes Wallis Rd, Fareham
Hampshire PO15 5TT

Tel: 023 8023 2311
Web: www.innovatesigns.co.uk
Email: info@innovatesigns.co.uk

Client	One Stop Stores			Title	Proposal	Rev	Date	Description	Drw By
Site Name	Larkhill, The Packway			Date	16/11/2022	A	16/11/22	Initial visual	IW
Job No.	20208	Epos Code	5164	Scale	-	-	-	-	-
Proj Type	Core Store			Drawn	IW	-	-	-	-
PM	PH	Designer	RC	Drwg No.	A	-	-	-	-

This drawing is for approval purposes.
Please check all details noted on the drawing including spelling, and provide written confirmation of your approval to an **Innovate Signs Project Manager**. Once approved production will commence based on the approved drawing. Any changes made after production has begun will incur an additional cost.

BLOCK PLAN

NOT FOR MANUFACTURE

ONE STOP STORES LTD
Stonehenge Retail Park, The Packway, Larkhill, SP4 8PZ



Scale Bar 1:500 @ A3

0 5m 10m 15m 20m 25m 30m

innovate signs + implementing your brand

15 Barnes Wallis Rd, Fareham
Hampshire PO15 5TT

Tel: 023 8023 2311
Web: www.innovatesigns.co.uk
Email: info@innovatesigns.co.uk

Client	One Stop Stores			Title	Proposal	Rev	Date	Description	Drw By
Site Name	Larkhill, The Packway			Date	16/11/2022	A	16/11/22	Initial visual	IW
Job No.	20208	Epos Code	5164	Scale	-	-	-	-	-
Proj Type	Core Store			Drawn	IW	-	-	-	-
PM	PH	Designer	RC	Drwg No.	A	-	-	-	-

This drawing is for approval purposes.
Please check all details noted on the drawing including spelling, and provide written confirmation of your approval to an **Innovate Signs Project Manager**. Once approved production will commence based on the approved drawing. Any changes made after production has begun will incur an additional cost.