

SECTION BB; scale 1:100



SECTION AA; scale 1:100

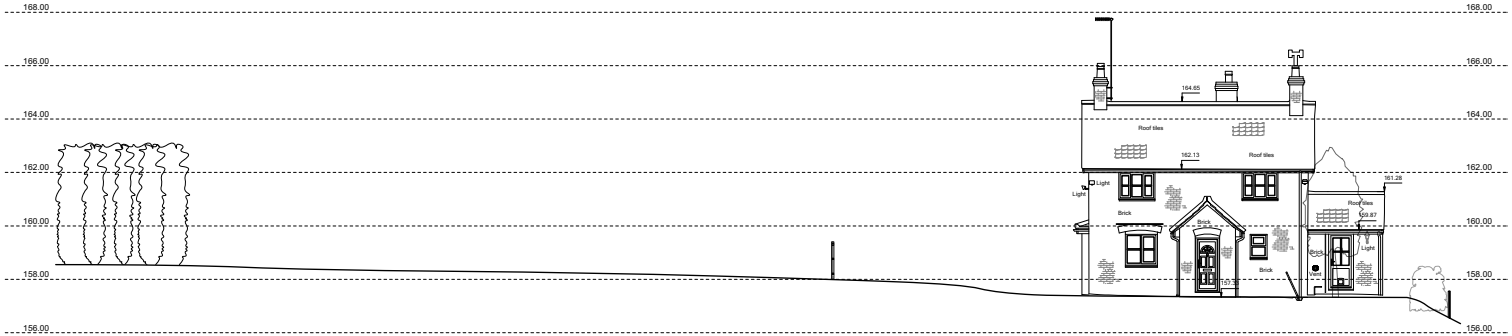

SITE PLAN; scale 1:500

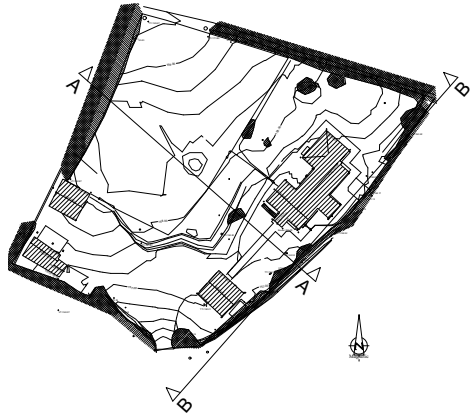

A1	DRAWING STATUS PRELIMINARY	REV DESCRIPTION DATE NAME		SCALE BAR @ 1:100	hiscox parladé 1a lime grove works new shepherds bush market london w12 8ee	title: EXISTING SITE SECTIONS AA & BB drawing no: 22228/2_E_04
					HOME FARM HOUSE OARE SN8 4JA	project: 22228/2 scale: 1:100@A1 date:27.02.23