
©Copyright
Prior to commencement of works on the site, the contractor should check all dimensions on the drawings and check against actual site dimensions, and report and discrepancies immediately to the Architect.

Written dimensions are to take precedence over scaled dimensions.

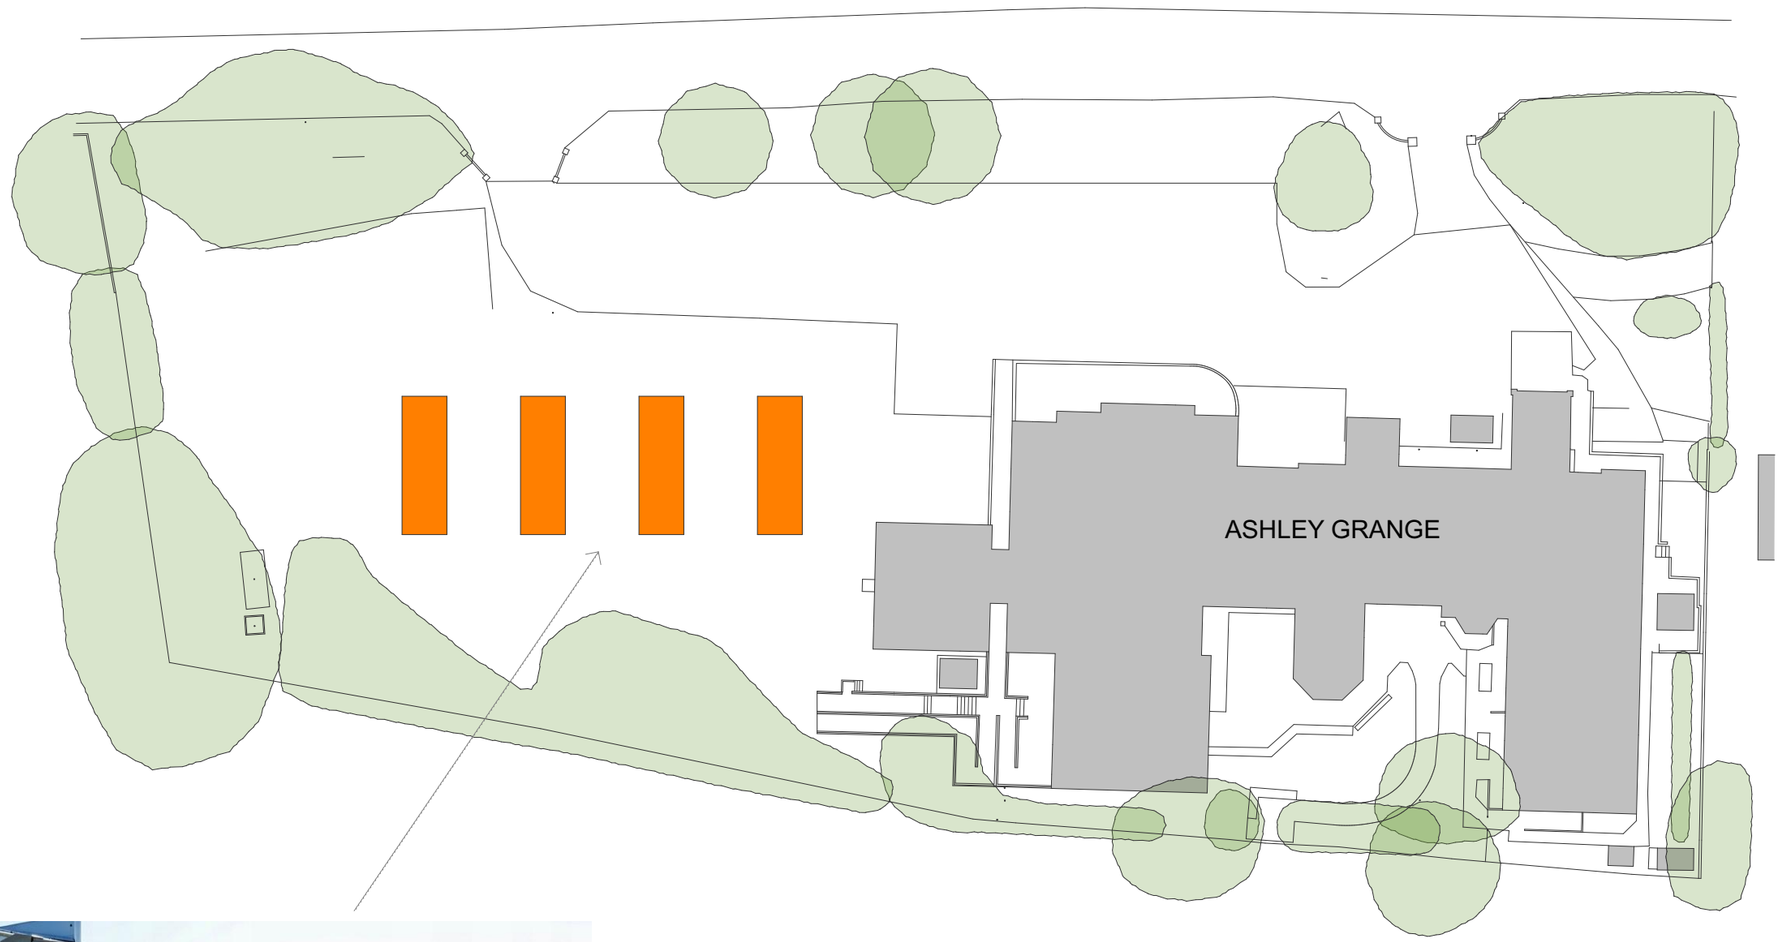



0 1 3 5 10 20

1:500 @ A3

Notes

Proposed are 4no. temporary caravans.

Caravans are to be located at least 6 metres apart (indicated).

Caravans are to provide temporary accommodation on site at Ashley Grange Nursing Home for staff from overseas or for Ukranian refugees.

Rev	Date	By	Description
02	2023.10.04	RM	Notes indicated
01	2023.10.04	RM	First Issue

noma architects
14 Guinea Street
Redcliffe, Bristol BS1 6SX
T 0117 929 2041
E mail@noma-uk.com
www.noma-uk.com

Job
Ashley Grange,
Lode Hill, Downton,
Salisbury SP5 3PP

Client
Hartford Care

Drawing Title
Proposed Location for Temporary Caravans

Drawing Number

Project	Number	Revision
2255	2000	02

Purpose of Issue	Scale
PLANNING	1:500

Drawn	Checked	Issue Date YMD	Size
RM	SD	2023.10.04	A3

NOMA Project No	Owner	Zone	Level	Type	Role	Status
2255	Noma	00	00	00	A	00