

SECTION BB; scale 1:100

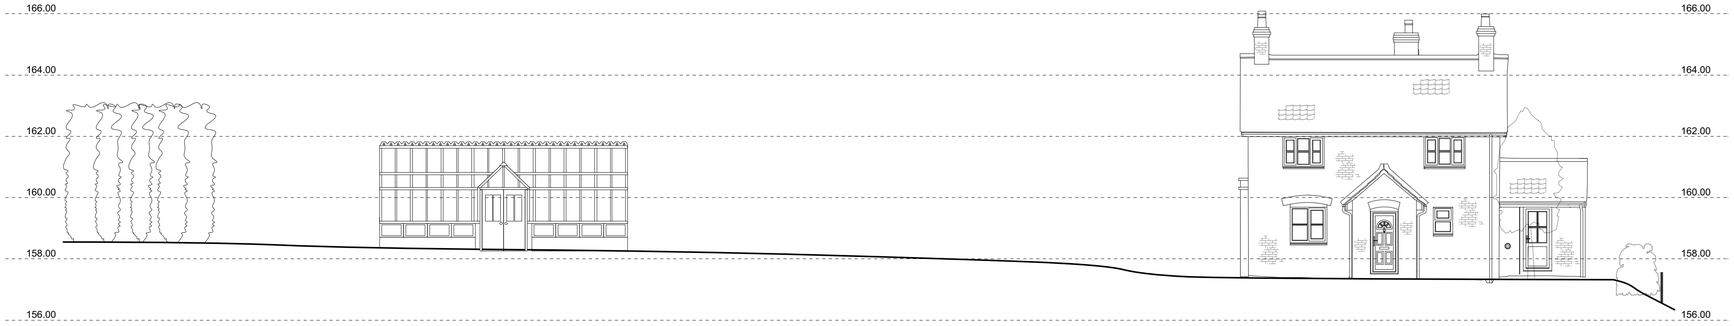

SECTION AA; scale 1:100



SITE PLAN; scale 1:500

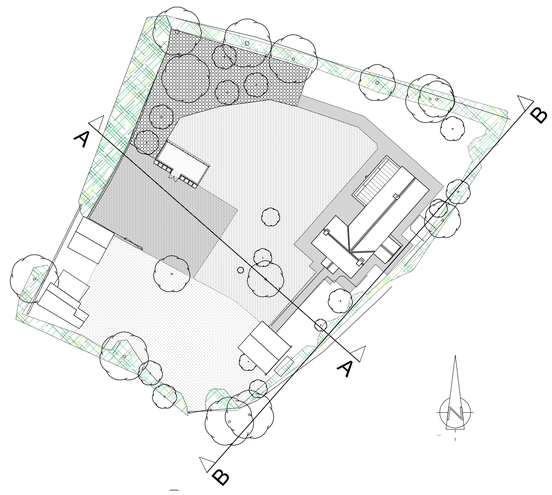

A1	DRAWING STATUS: PLANNING	REV	
		DESCRIPTION	
		DATE	
		NAME	

SCALE BAR @ 1:100



hiscox parladé
1a lime grove works
new shepherds bush market
london w12 8ee

title: PROPOSED SITE SECTIONS AA & BB

drawing no: 22228/4_P_04

HOME FARM HOUSE
OARE SN8 4JA

project: 22228/4
scale: 1:100@A1
date:06.09.23