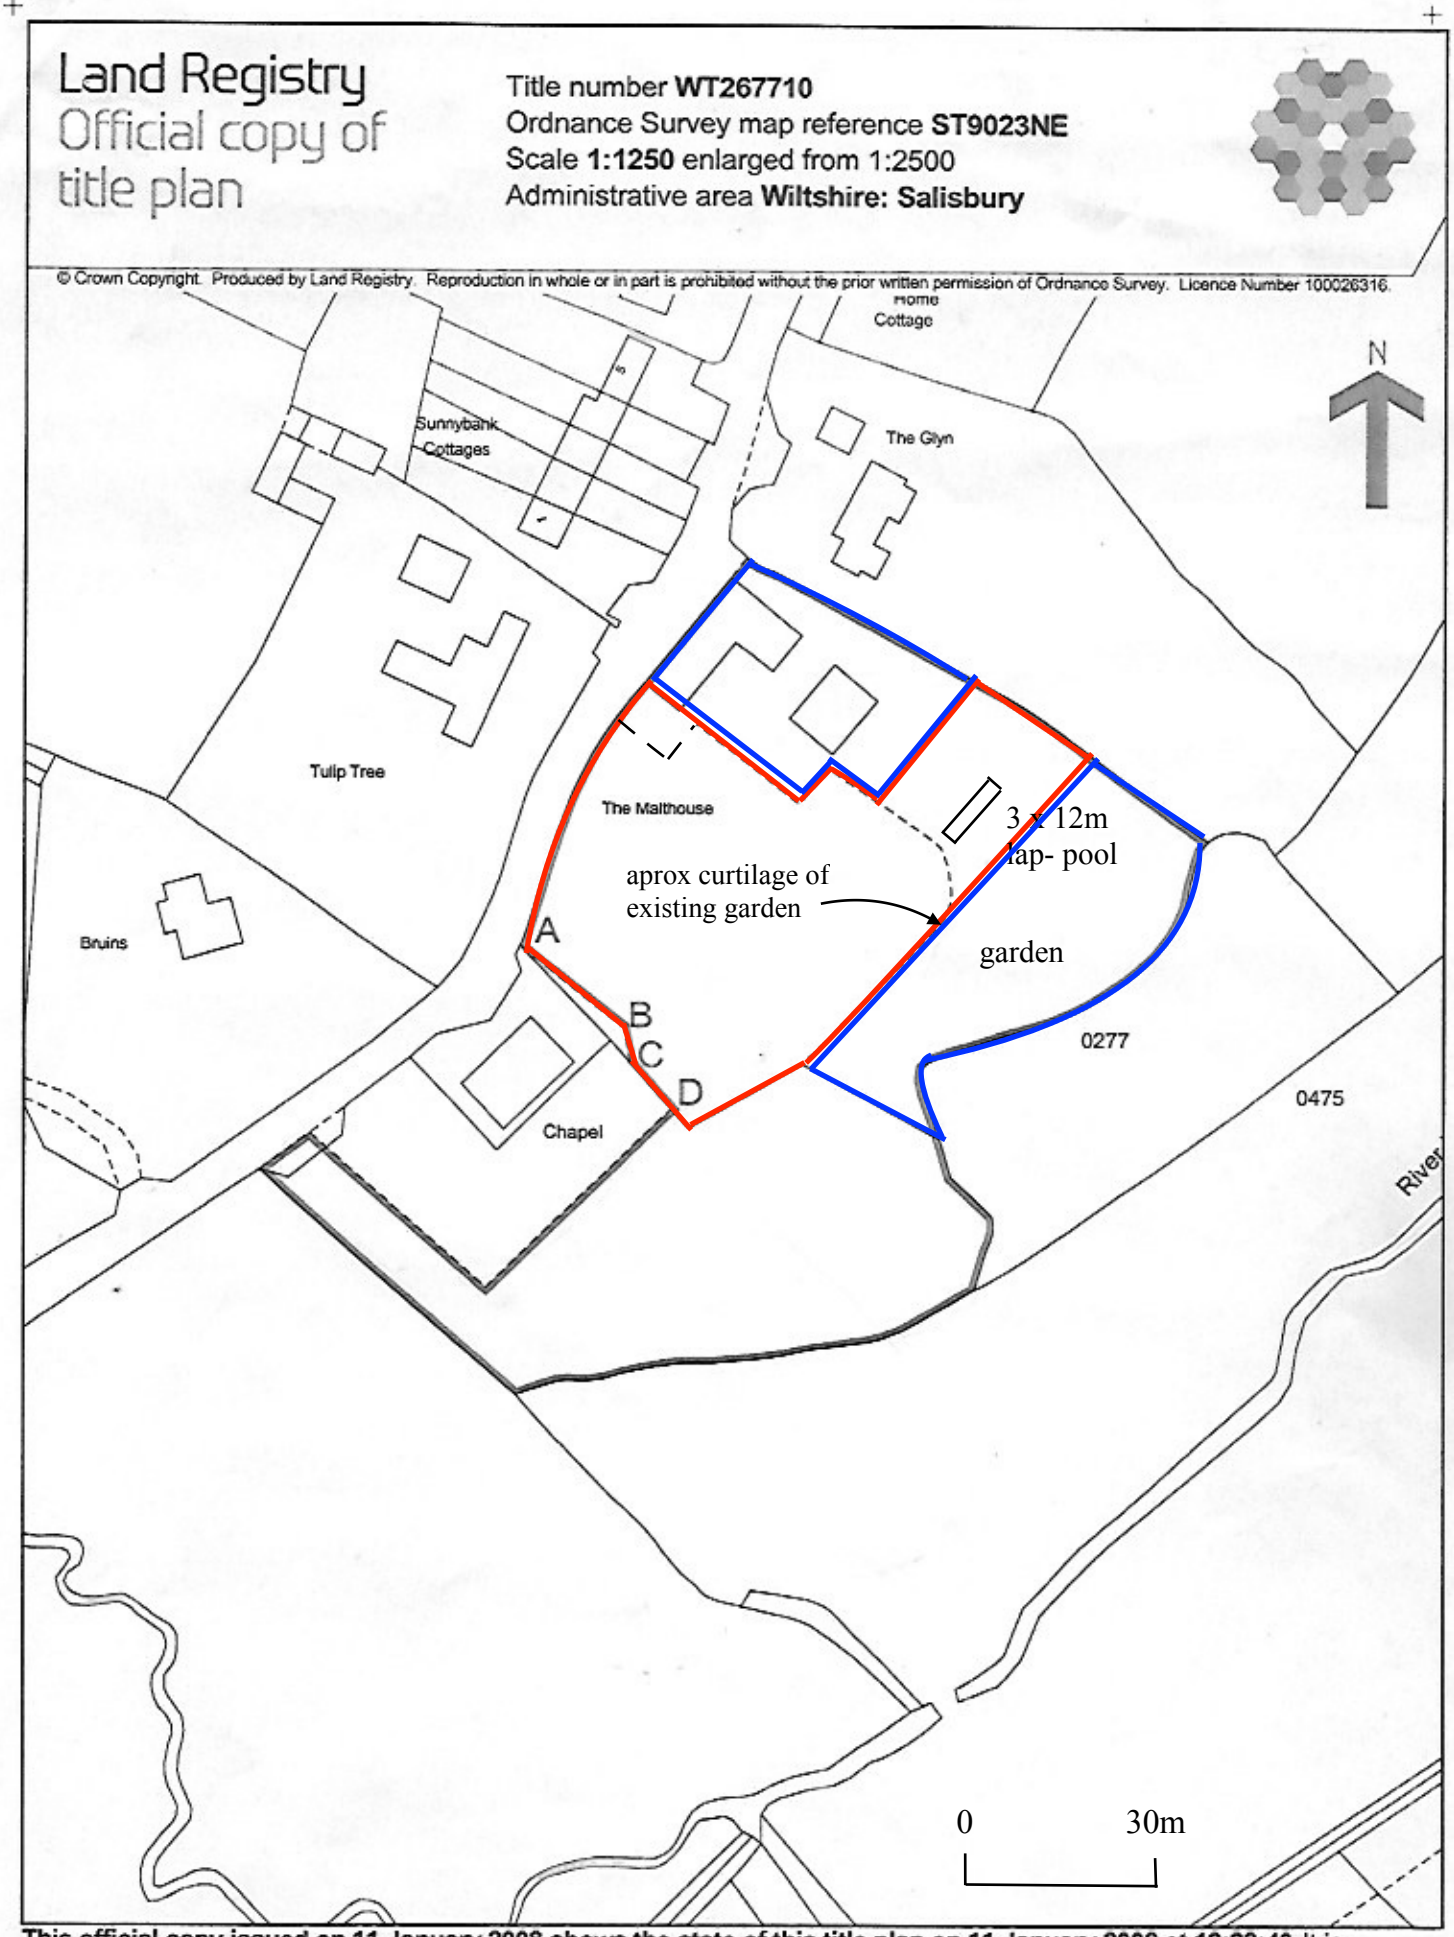


This official copy issued on 11 January 2008 shows the state of this title plan on 11 January 2008 at 12:28:40. It is admissible in evidence to the same extent as the original (s.67 Land Registration Act 2002).

The Malthouse Donhead St Mary Location plan showing garden and new lap pool 1:1250 scale