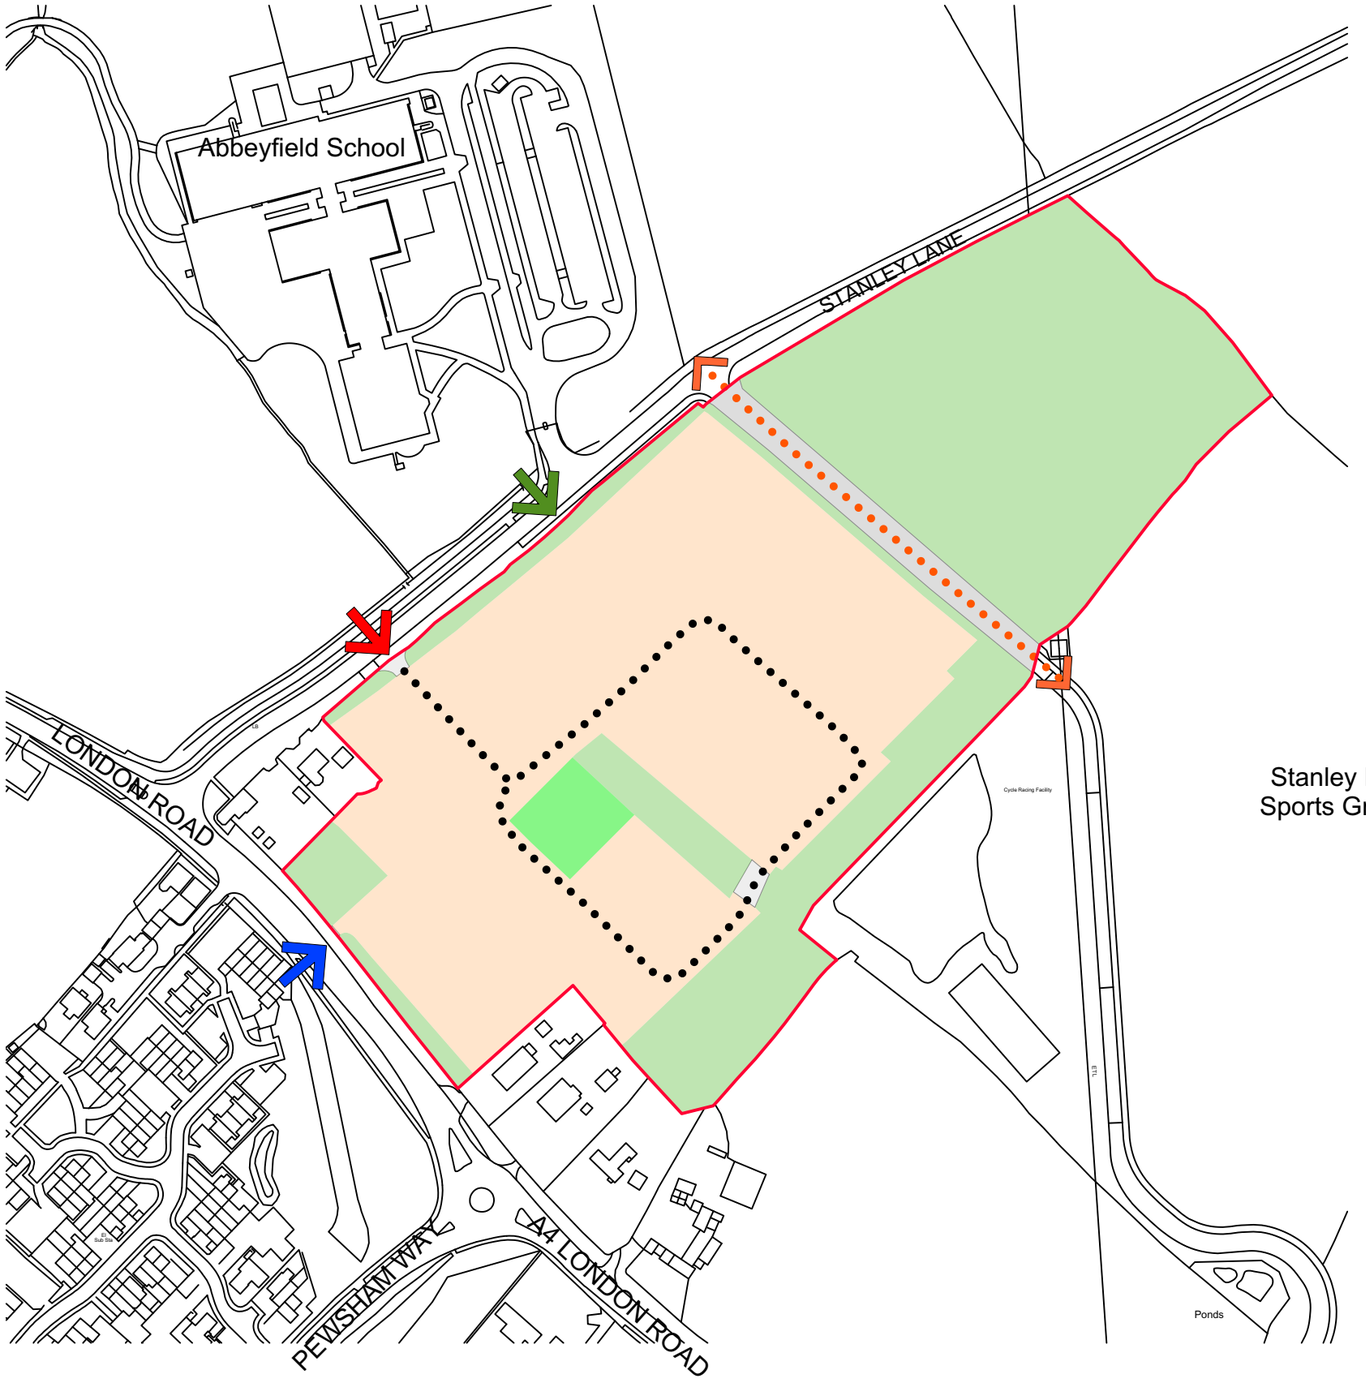


Key

- Site Boundary
- Green Infrastructure
- Village Green
- Foot/Cycle Access
- Vehicular Access
- Foot/Cycle/Emergency Vehicle Access
- Indicative Vehicle Loop
- Retained Through Route From Stanley Lane to Stanley Park

NORTH

0 5 12.5 25 50 100m

Amendments By Date

DRAFT

Job No/Drawing No **22548**/4030	Job Title **Land at Gate Farm, Chippenham**	
Scale 1:2500 @ A3 / Date 06/23 / Drawn AS	Drawing Title Access & Movement Parameter Plan	pad MASTERPLANNING. ARCHITECTURE. URBAN DESIGN.
All Dimensions to be checked on site	OS Licence No: 100022432	

pad Design Ltd - The Tobacco Factory - Raleigh Road - Bristol BS3 1TF - Tel. 0117 9530059 - www.pad-design.com