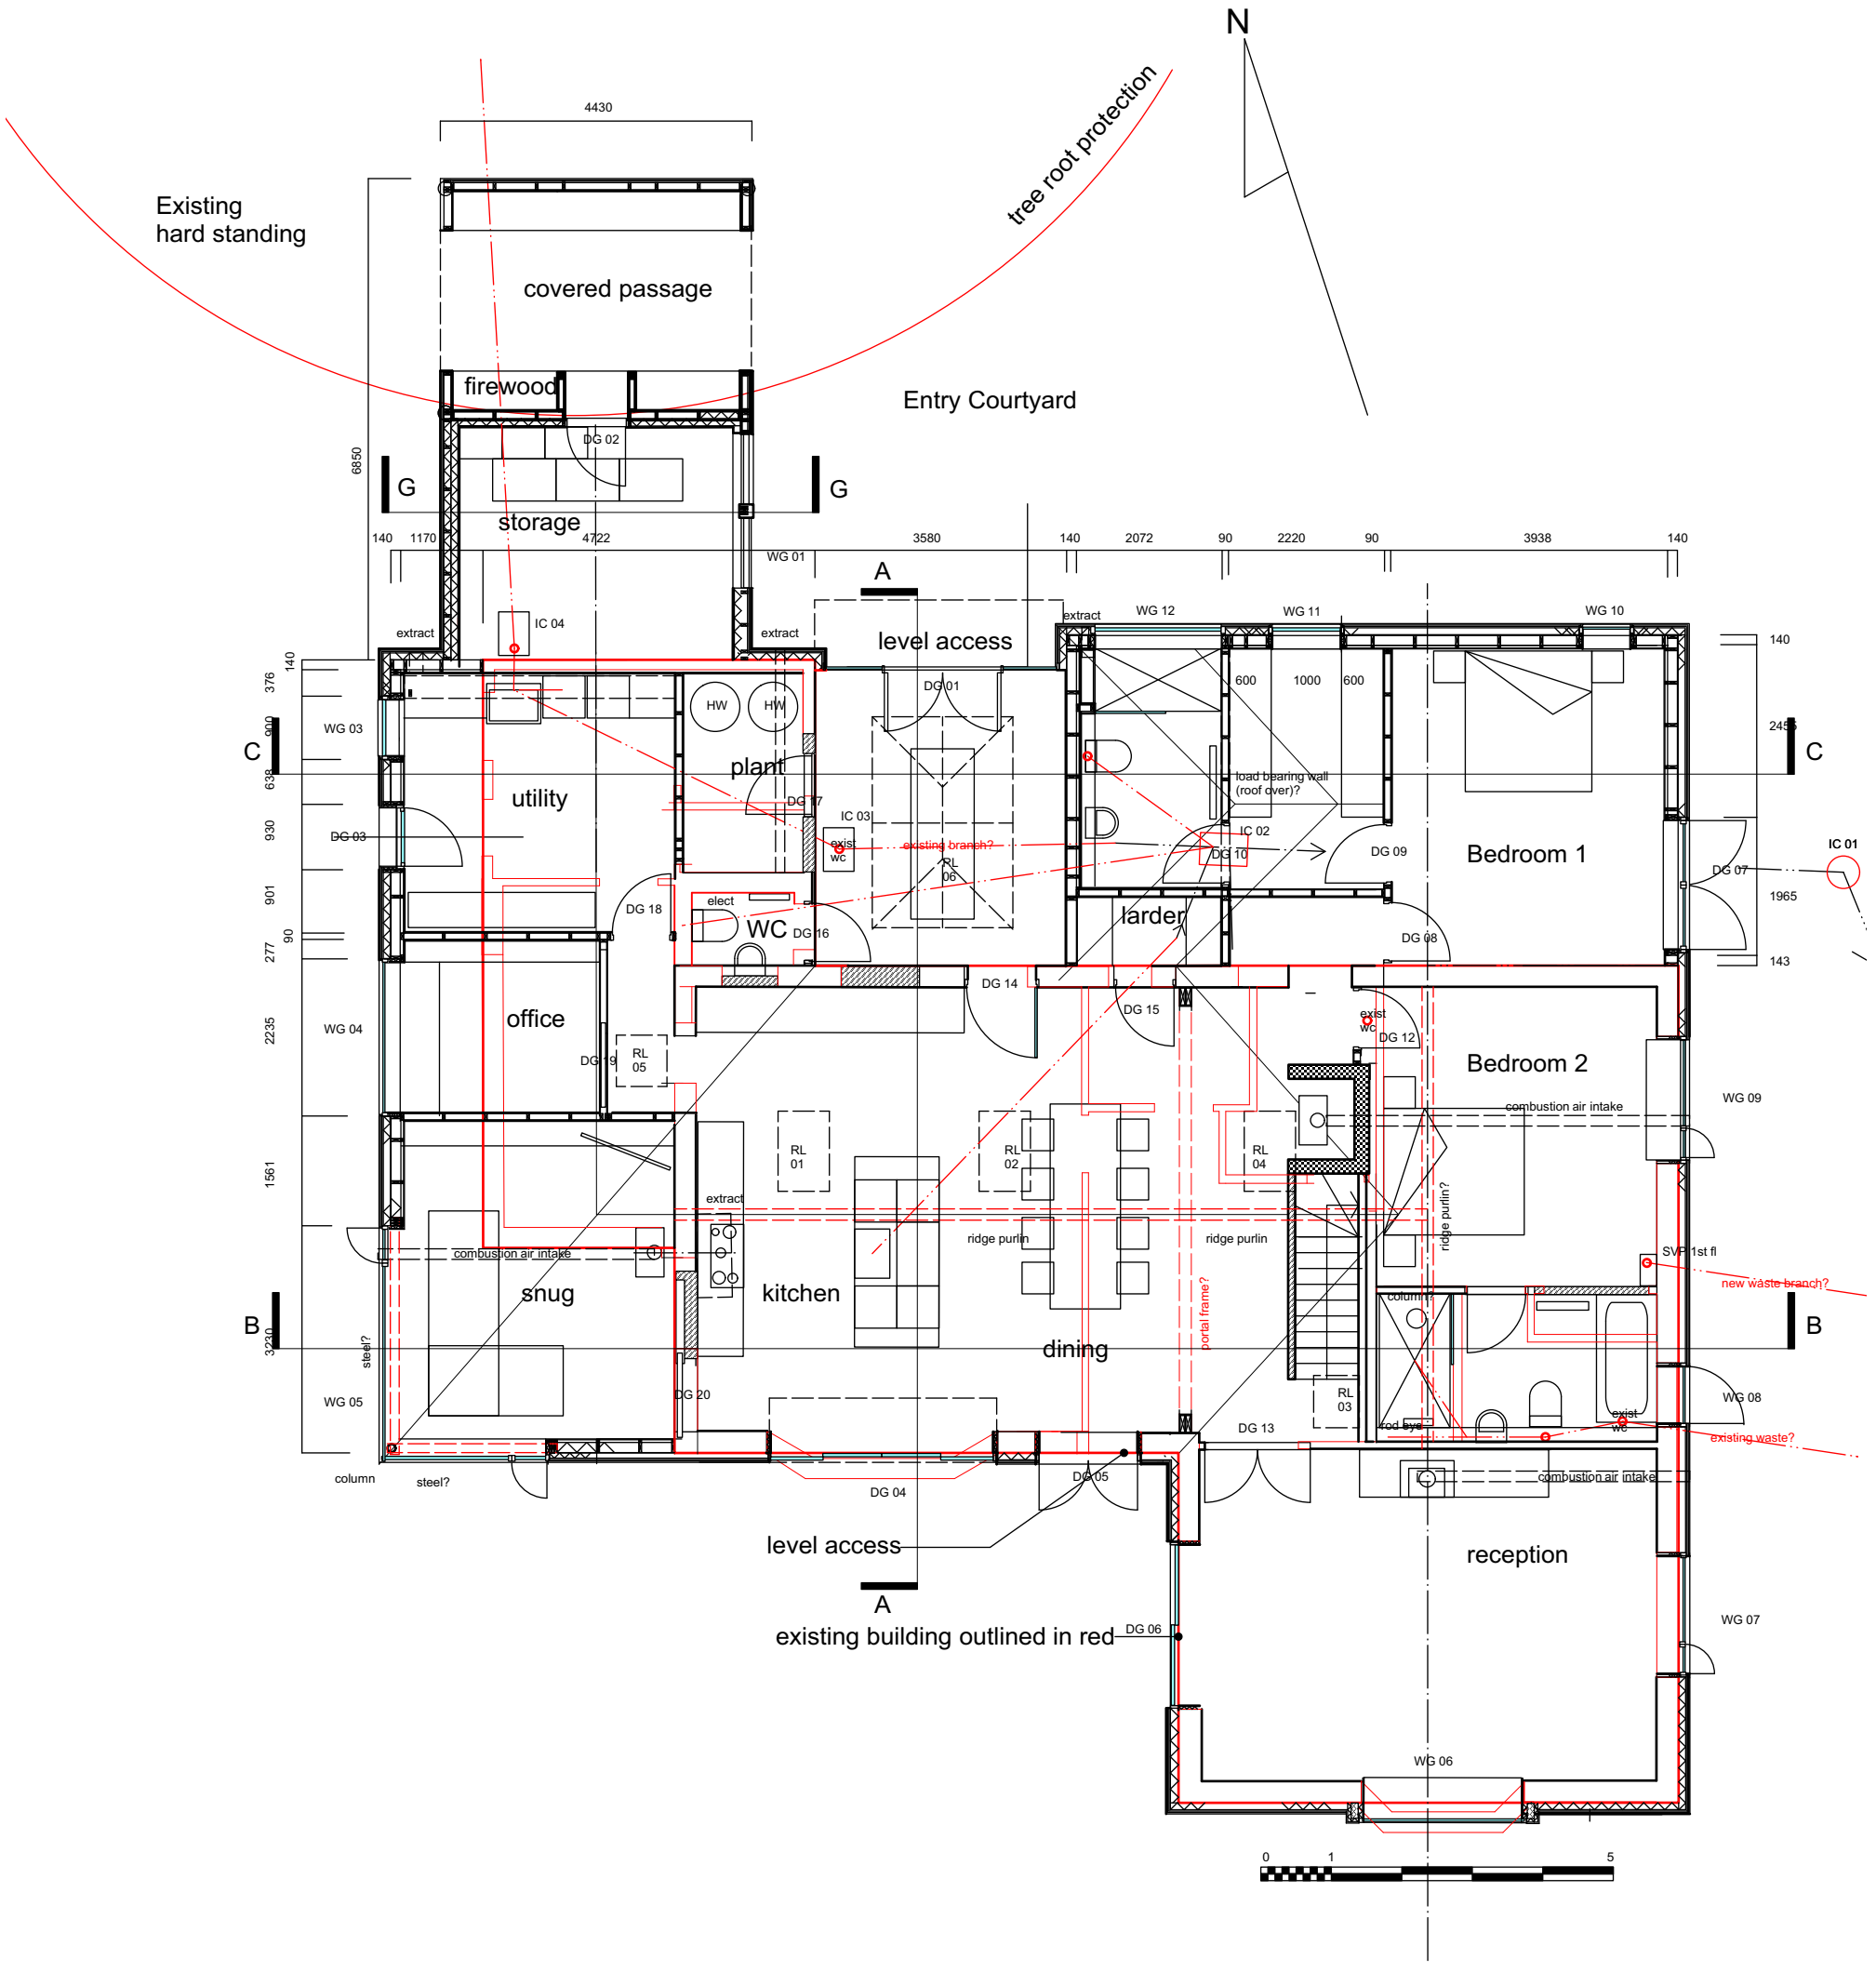


rev C 11.09.2023	notes amended
rev B 09.08.2023	shed extended, bedroom entrance amended, ridge purlin notes added
rev A 11.07.2023	timber frame and window detail added

COMPARELLI ARCHITECT John@comparelli.com comparelli.com 07932 025 040

GR FL Plan Proposed

Weather Oak, Fovant
1:100 scale @ A3, 1:50 @ A1
10.06.2023