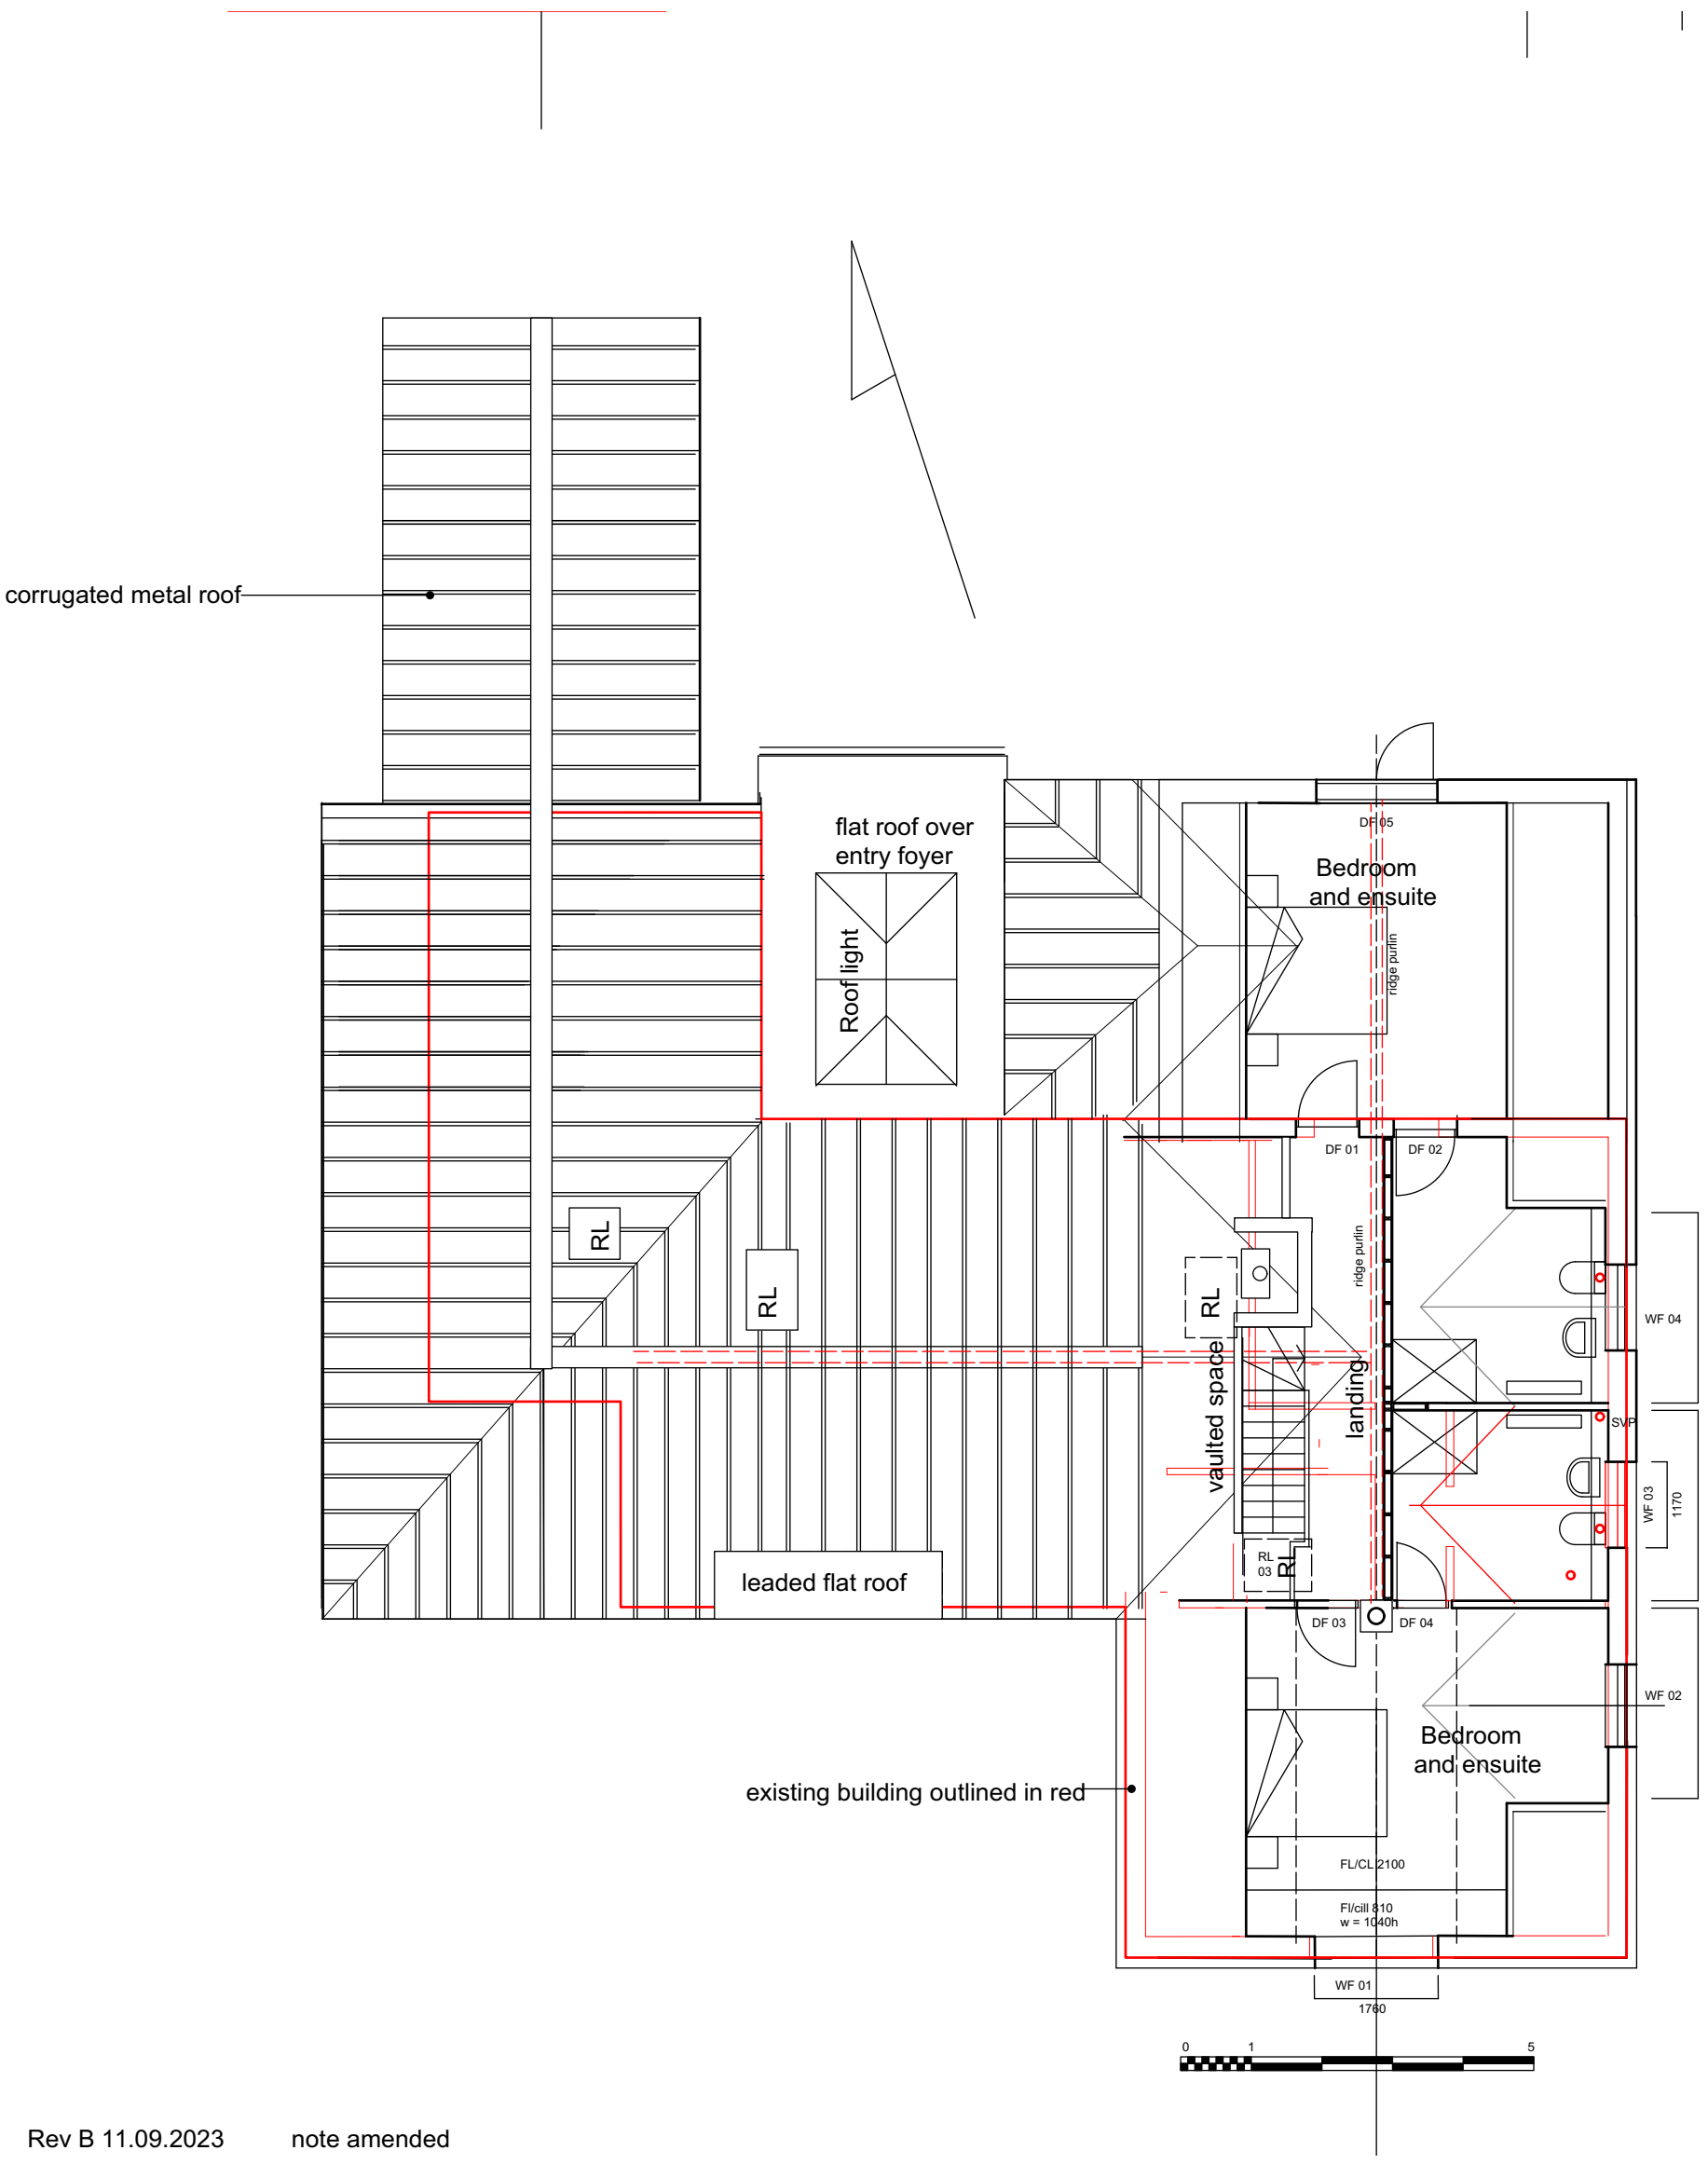


Rev B 11.09.2023 note amended

Rev A 09.08.2023 Ridge Purlin notes added, balcony to N bedroom deleted

1st FL Plan Prop'

Weather Oak, Fovant
1:100 scale @ A3, 1:50 @ A1
10.06.2023

COMPARELLI ARCHITECT John@comparelli.com comparelli.com 07932 025 040