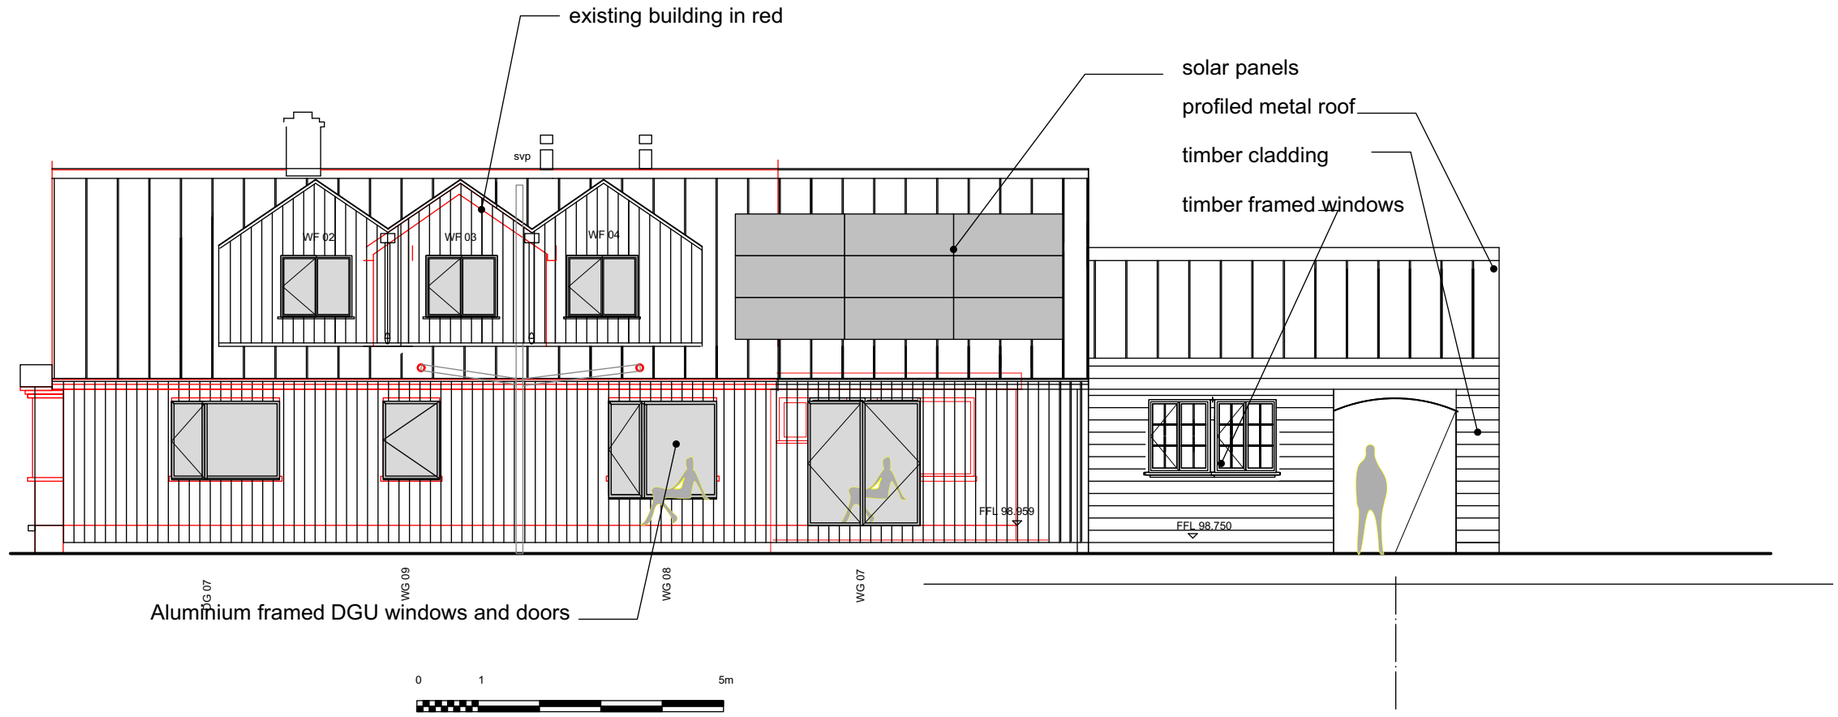


rev C 06.10.2023 shed reduced, solar panels added

rev B 09.08.2023 shed extended

rev A 26.06.2023 scale note amended to 1:50@ A2 (not A1)

East Elevation Proposed

Weather Oak, Fovant
1:100 scale @ A3, 1:50 @ A1
10.06.2023

COMPARELLI ARCHITECT John@comparelli.com comparelli.com 07932 025 040