
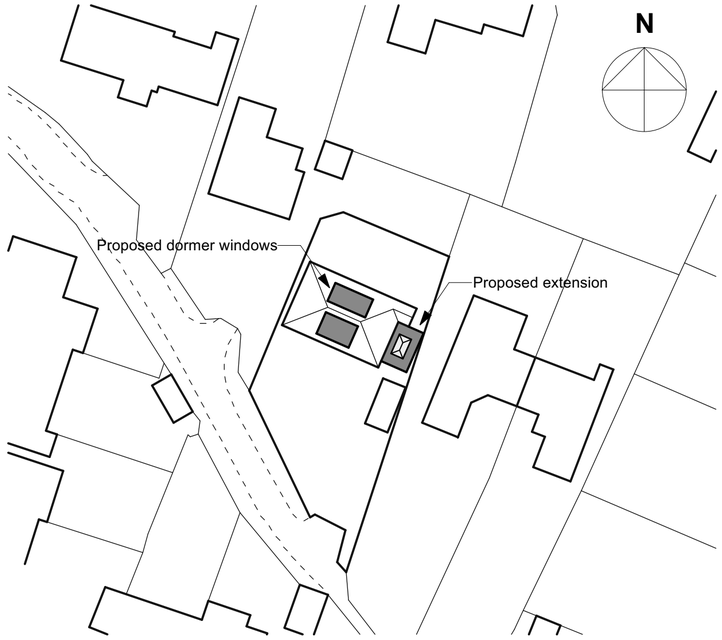


Block Plan 1:500

0 5 10 20 25


1:500

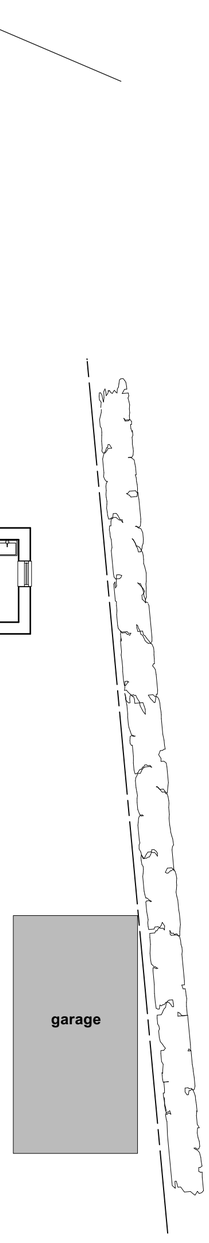


Existing Floor Plan 1:100

0 .5 1.0 2.0 3.0 4.0 5.0

1:100

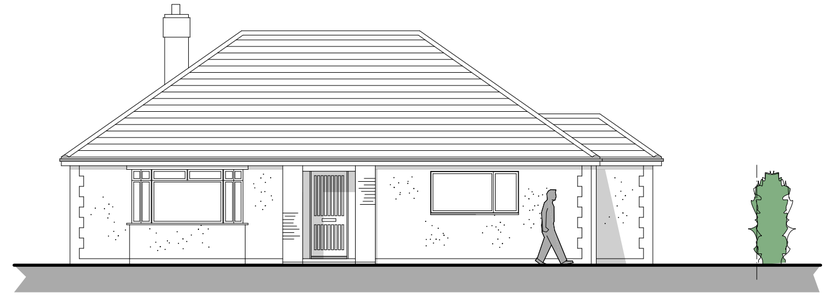


South Elevaiton 1:100

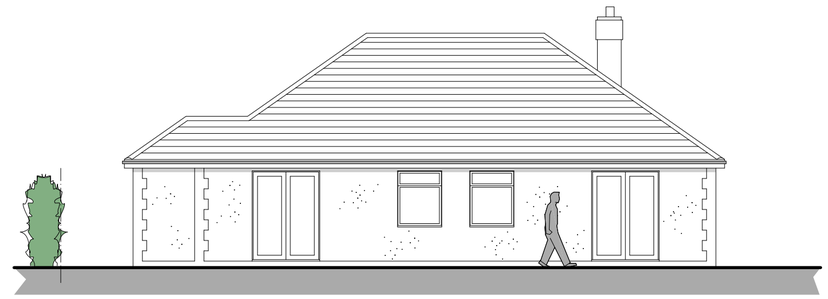

North Elevation 1:100



East Elevaiton 1:100

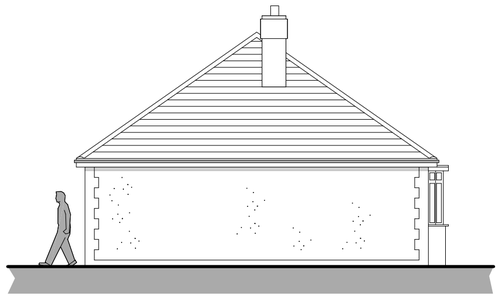

West Elevaiton 1:100

Job Title

Proposed Extension and Loft Conversion 19 Smallbrook Road Warminster

Drawing Title

Existing Floor Plan Elevations and Block Plan

Peter Withey
Architectural Designer
123 Clay Street Crockerton
Warminster Wiltshire BA12 8AG
Tele 01985 841111 e-mail witheydesign@btconnect.com

Scale 1:500 1:100 Date September 2023

Drawing No 1190/1