EXISTING SURVEY: 54 PARLIAMENT STREET, CHIPPENHAM, WILTS. SN14 0DE. FOR MR & MRS D. SAUSINS.




East Elevation 1:100




South Elevation 1:100




West Elevation 1:100

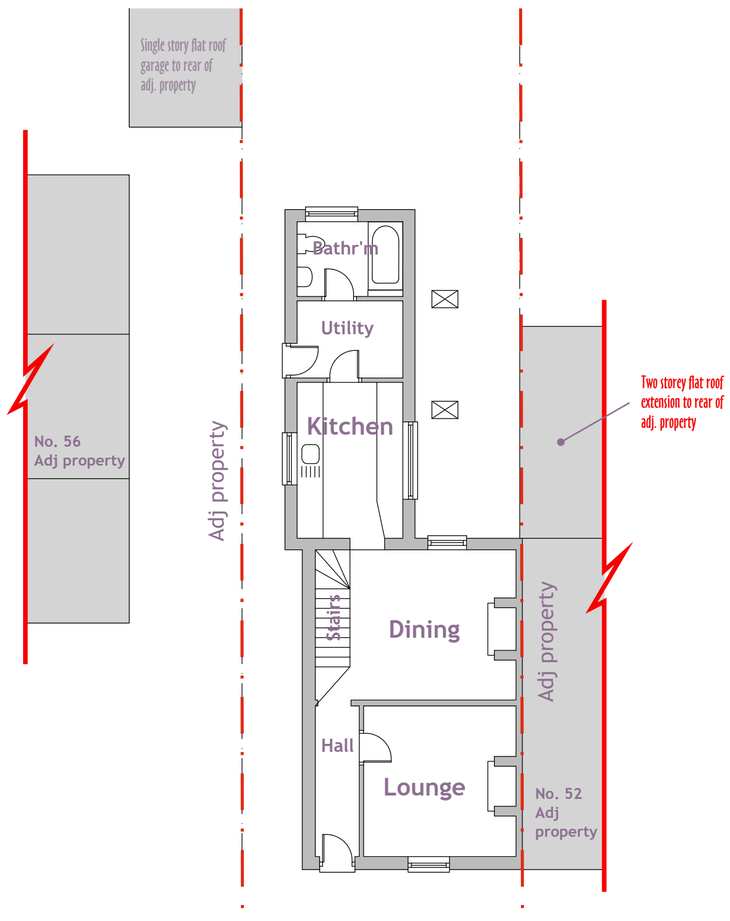

Ground Floor Plan 1:100

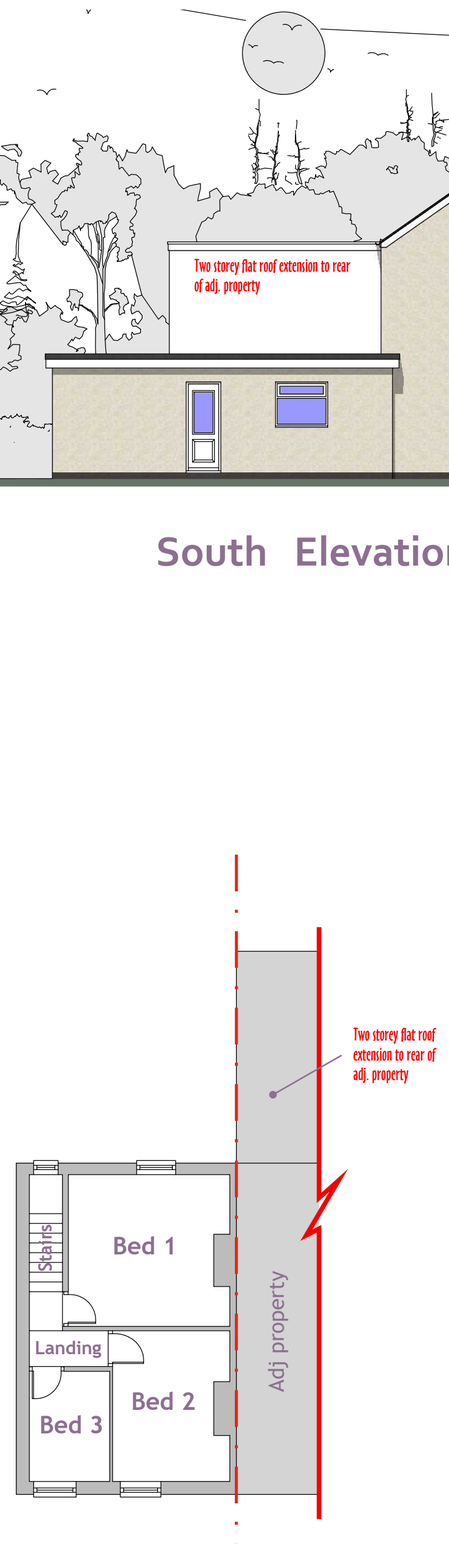

First Floor Plan 1:100

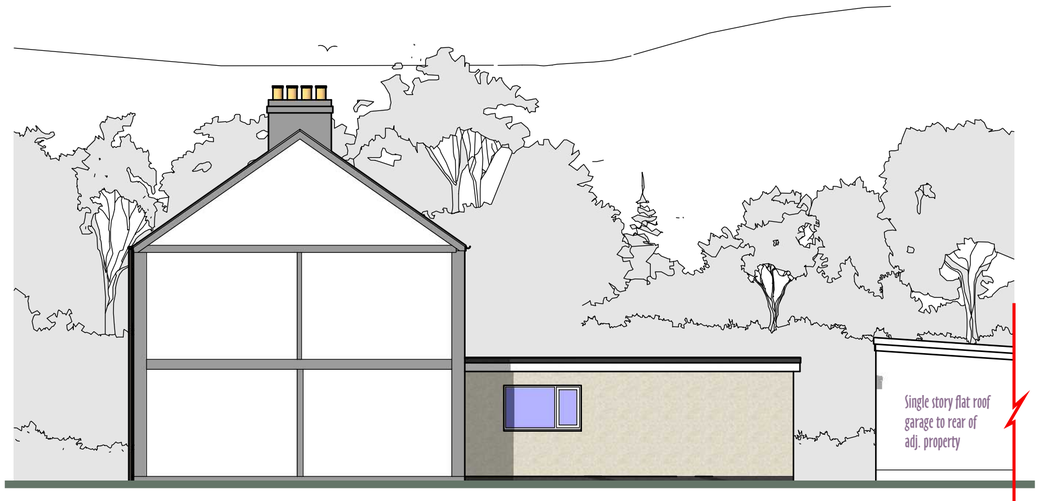

North Elevation 1:100

Scale Bar (A2 print out = 1:100 scale).

0 1m 2m 3m 4m 5m 6m 10m

EXISTING SURVEY

ROBERT MANNING
ARCHITECTURAL & PLANNING CONSULTANT
OFFICE 129, 8 THE BRIDGE, CHIPPENHAM, WILTS SN15 1EX
TEL: 01249 652218 mob: 07909228419 email: robmanning2000@hotmail.com

DRAWING No:- 302/RJM/2023/1
DATE :- SEPT 2023 REV:
SCALES :- ELEV'S & F.PLANS 1:100

PROJECT: PROPOSED EXTENSION & ALTERATIONS TO 54 PARLIAMENT STREET, CHIPPENHAM, WILTS SN14 0DE

ROBERT MANNING, this drawing/design is COPYRIGHT and cannot be copied orused in anyway for the above project or similar ventures, by any means without the express permission of Robert Manning. Always use written measurements in preference to scaling, if in doubt ask,report any discrepancies & always use the latest approved plans by Local Authority.Consult on any design changes to the project, so amendents can be made.