
Do not scale from this drawing, except for planning purposes.
Any discrepancies are to be reported to WS Planning & Architecture.
Refer to Structural Engineers details for structural design criteria.
This drawing remains the copyright of WS Planning & Architecture.

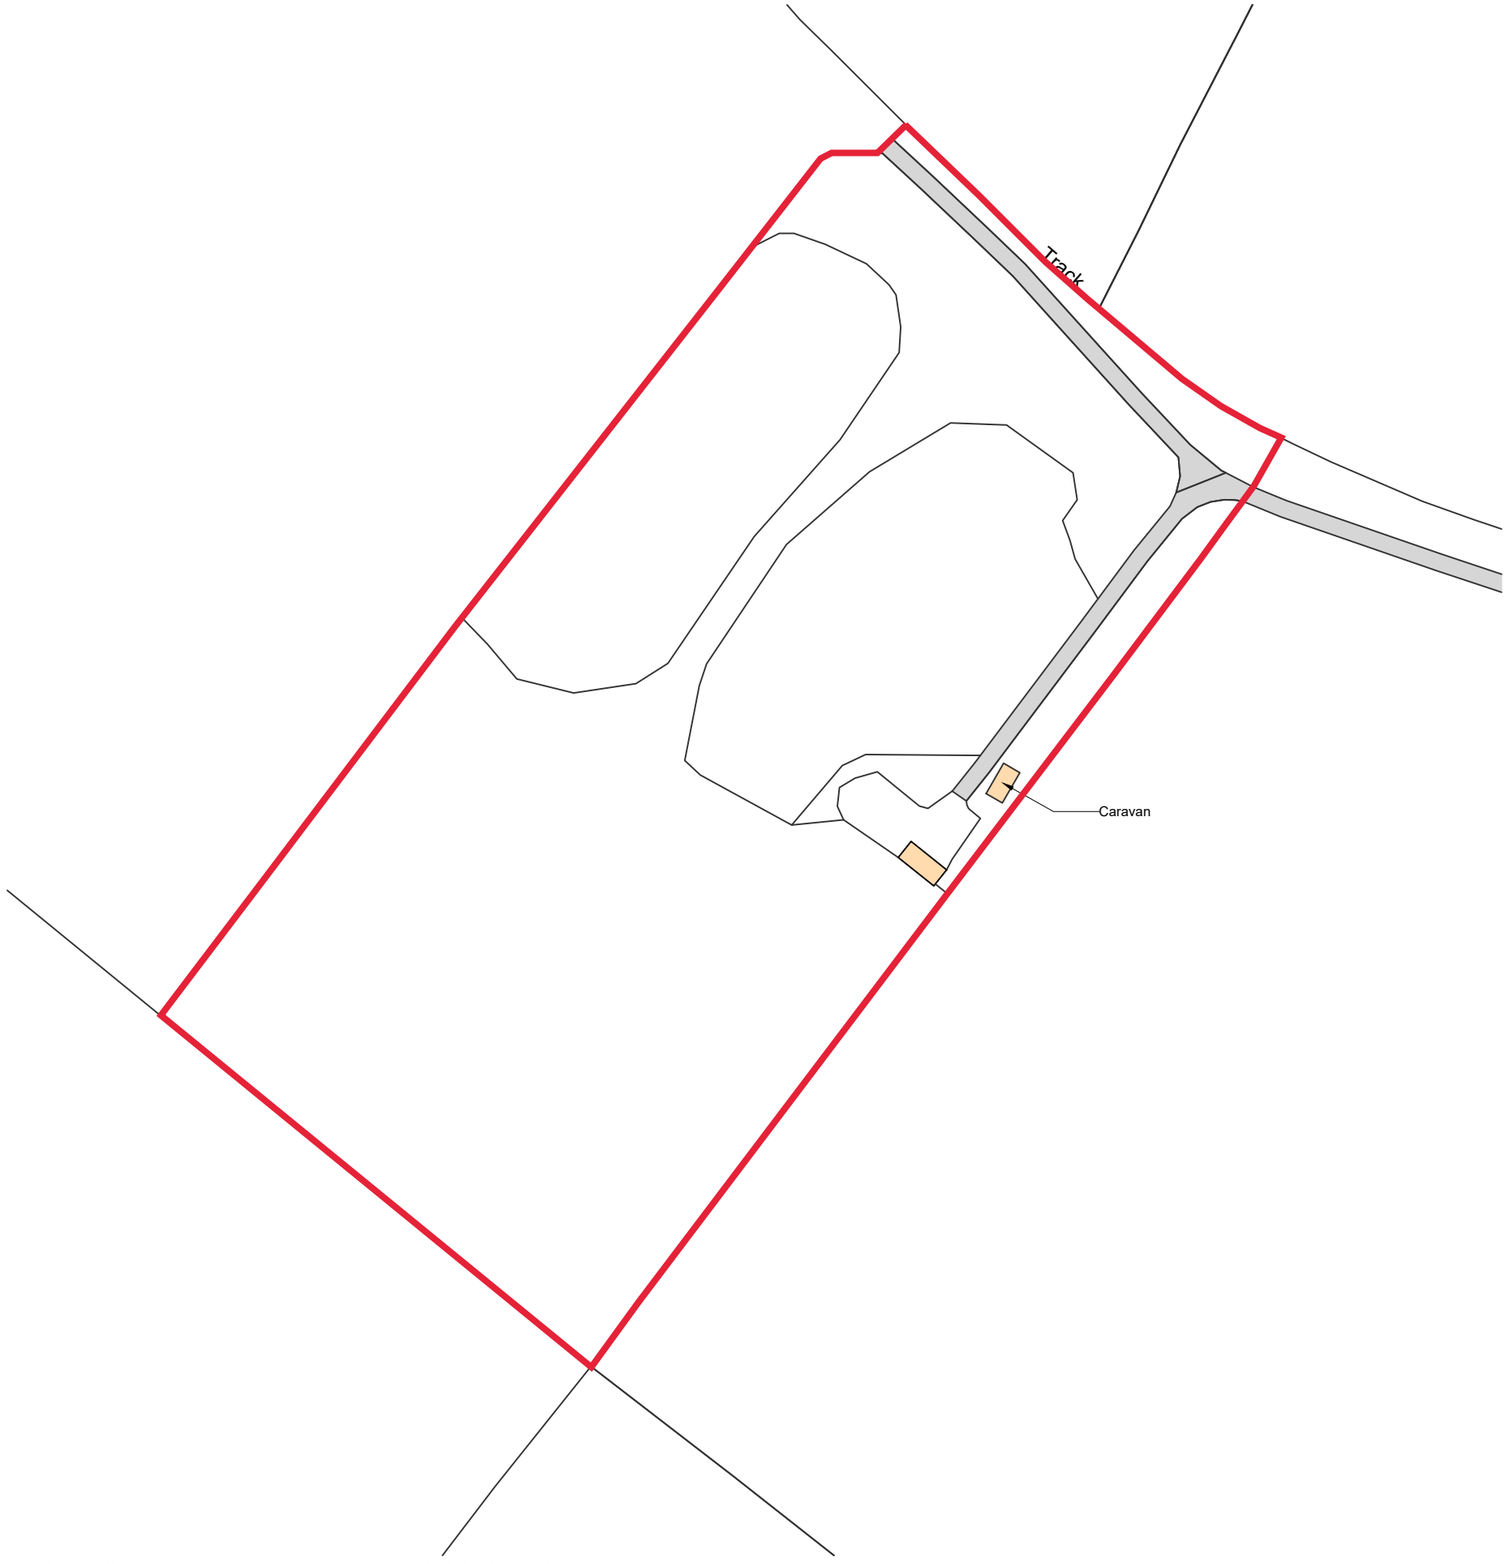

(c) Crown Copyright and Database Rights 2023 OS 100060020

Site Location Plan

0 25 50 75 100 125m

SCALE 1:1250

Rev	Date	Description

WS PLANNING & ARCHITECTURE

Surrey Office
5 Pool House
Bancroft Rd
Reigate
RH2 7RP

London Office
No.1 Croydon
12-16 Addiscombe Rd
Croydon
CR0 0XT

T. 01737 225711
T. 02038 281180
www.wspa.co.uk
admin@wspa.co.uk

Date	Drawn By
September 2023	AR
Scale	Checked
1:1250@A3	FS

Client
Mr. Paul Hill

Project
Corinium Rifle Range,
Lower Fosse Farm
Turners Lane, SN16 9SW

Title
Site Location Plan

Drawing. No.	Rev.
J004637-DD-01	