
West Barn – Air Source Heat Pump Application: PL/2023/08426

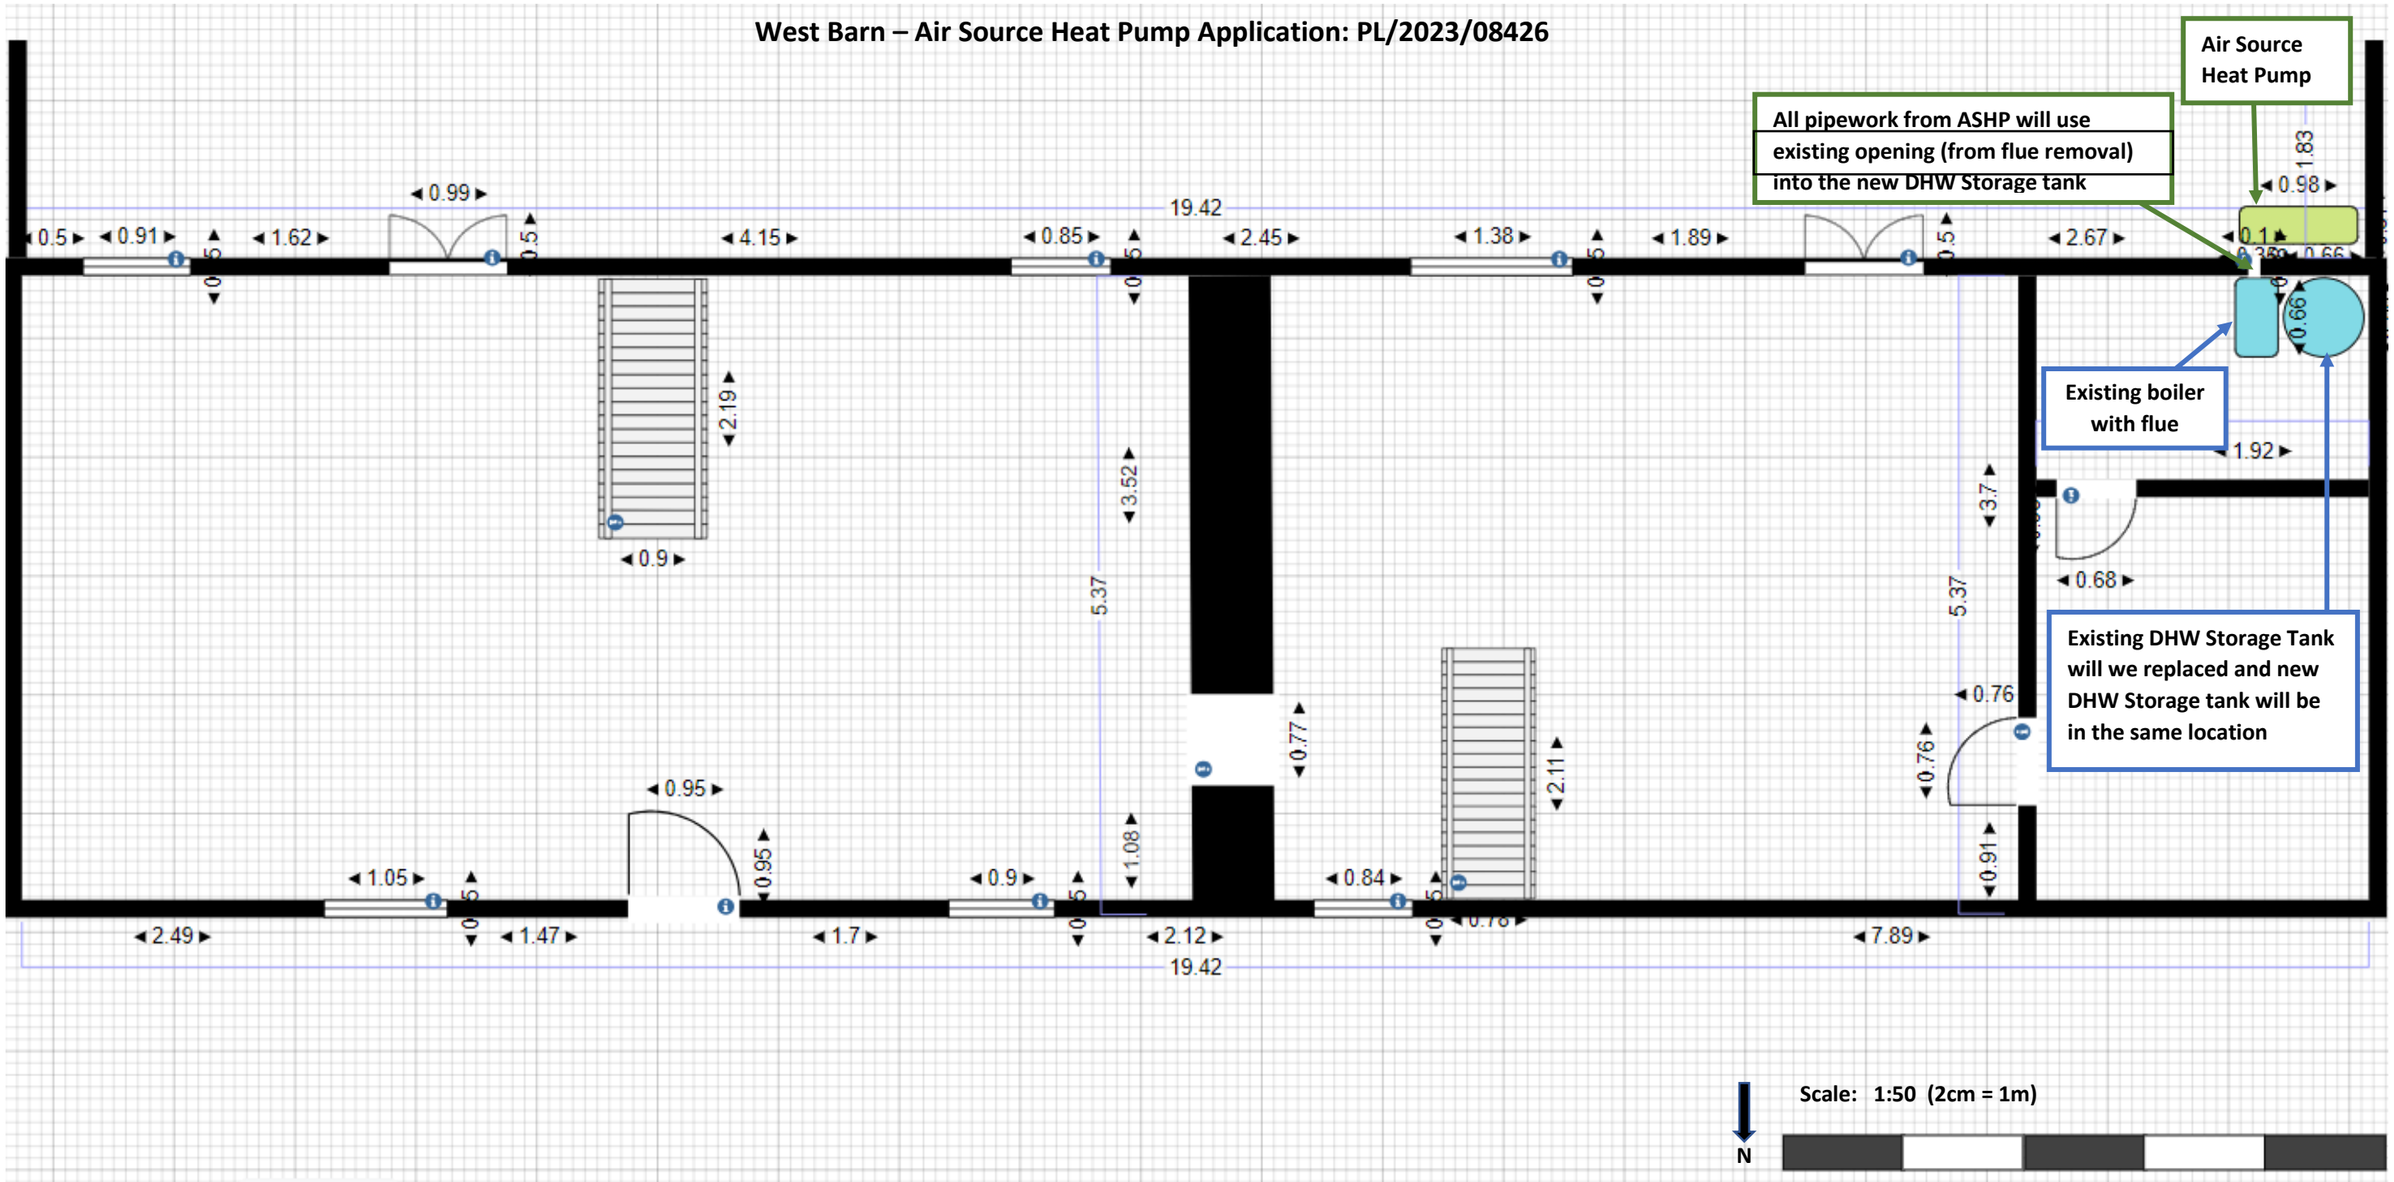

All pipework from ASHP will use existing opening (from flue removal) into the new DHW Storage tank

