

South-West Elevation - Site Section
Scale 1:200

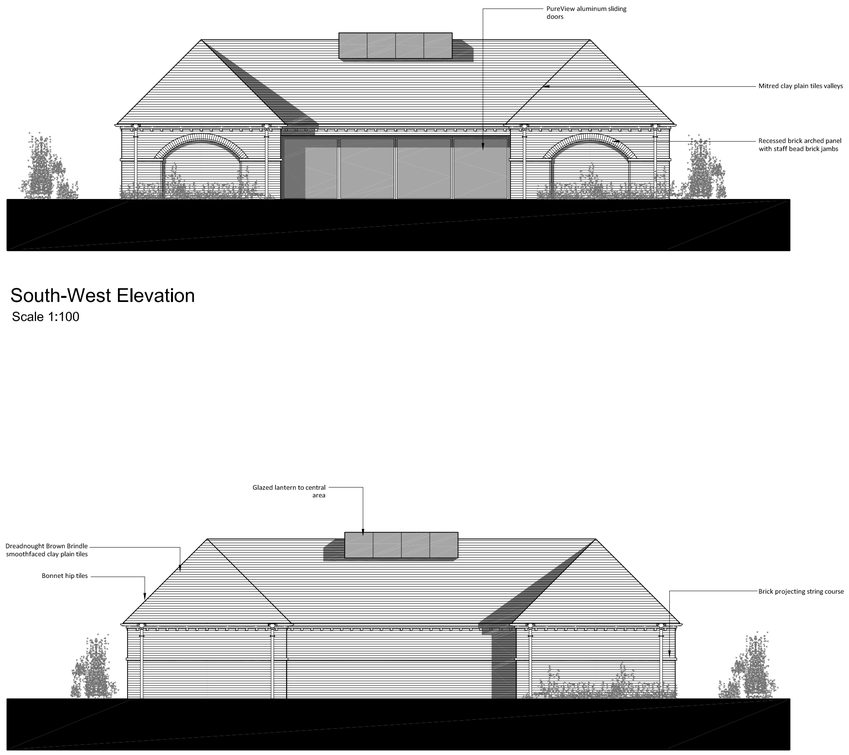

South-West Elevation
Scale 1:100

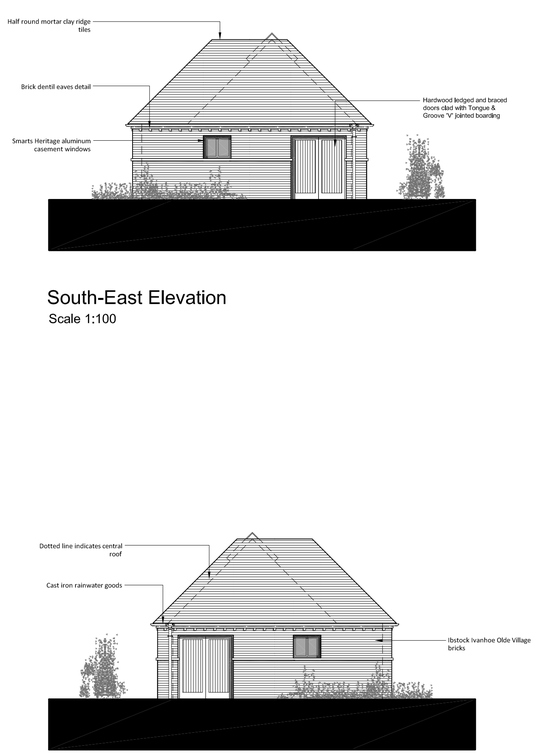

South-East Elevation
Scale 1:100

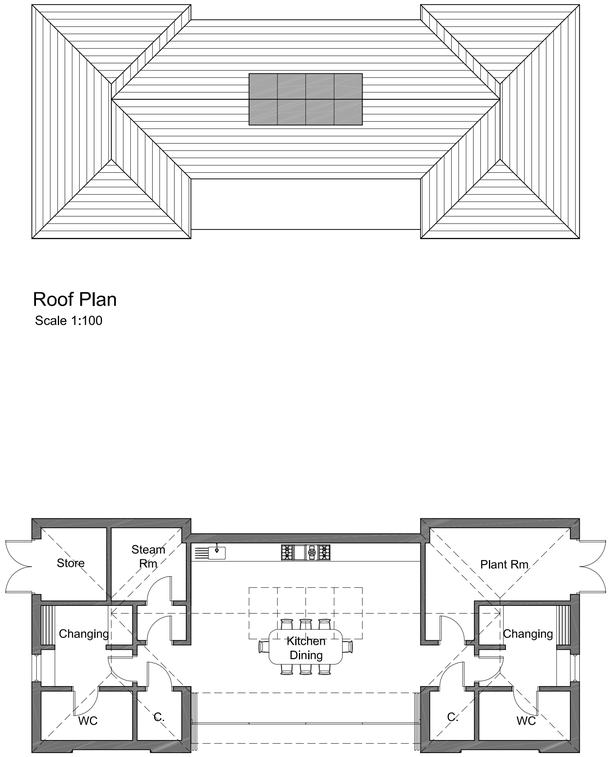

Roof Plan
Scale 1:100

North-West Elevation
Scale 1:100

North-East Elevation
Scale 1:100

Ground Floor Plan
Scale 1:100

0.0 2.5 5.0 7.5 10.0 12.5 15.0 Scale 1:100

0.0 5.0 10.0 15.0 20.0 25.0 Scale 1:200

RIBA Chartered Practice

PLANNING

This drawing must not be reproduced in whole © or in part without the express written consent of the relevant issuing Baxter Green Architects.

Note:
Dimensions should not be scaled from this drawing. All dimensions should be checked on site. This drawing is to be read in conjunction with all other drawings, specifications or schedule of works.

	Date.	Rev.

Baxter Green Architects
No 1, The Old Dairy Buildings,
Fonthill Bishop, Salisbury, SP3 5SH
01747 440444 | studio@baxtergreen.co.uk
www.baxtergreen.co.uk

Project	EASTLEIGH COURT	Date 10.2022	Drawn by BO
		Scale at A1	Checked by JN
Drawing Title	Proposed Pool Pavilion		Issuing office 1
		Project No. 10342	Drawing No. P - 10