7 THE ORCHARD, URCHFONT.

SCALE RULER

1:100 SCALE

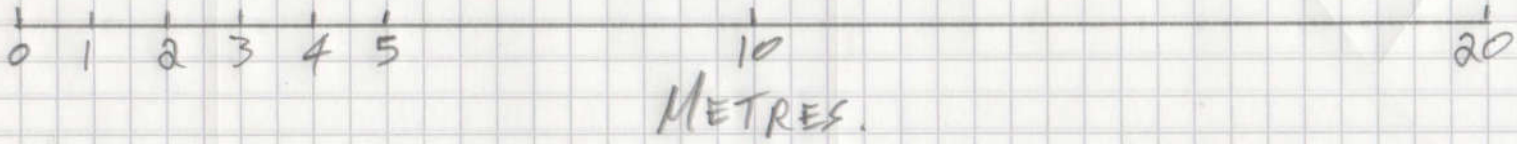

EXISTING REAR (WEST) ELEVATION

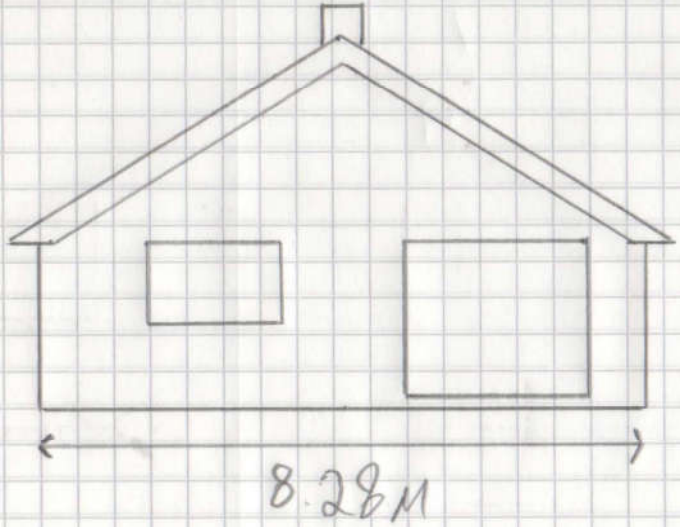



PROPOSED REAR (WEST) ELEVATION

