7 THE ORCHARD, URCHFONT.

SCALE RULER.

1:100 SCALE

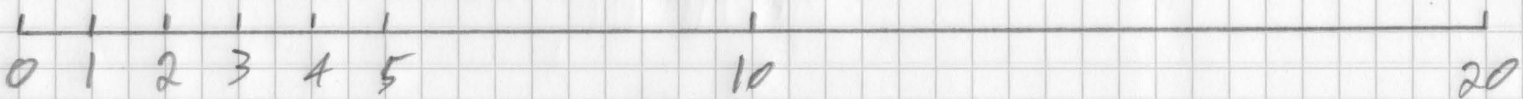

EXISTING SIDE (NORTH) ELEVATION

