

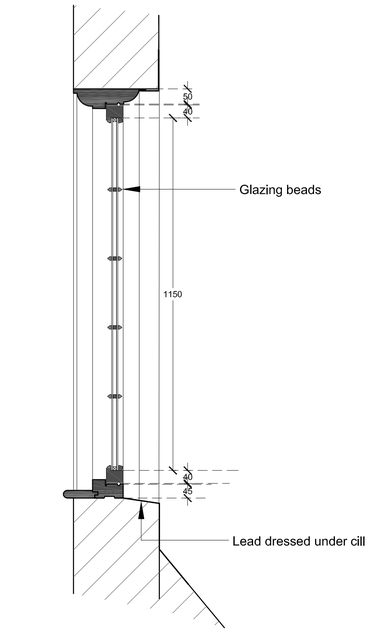


Dormer Section
Scale 1:10

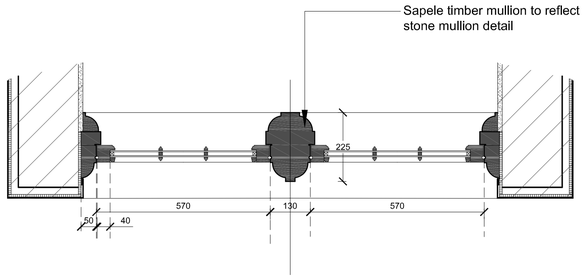

Dormer Plan
Scale 1:10

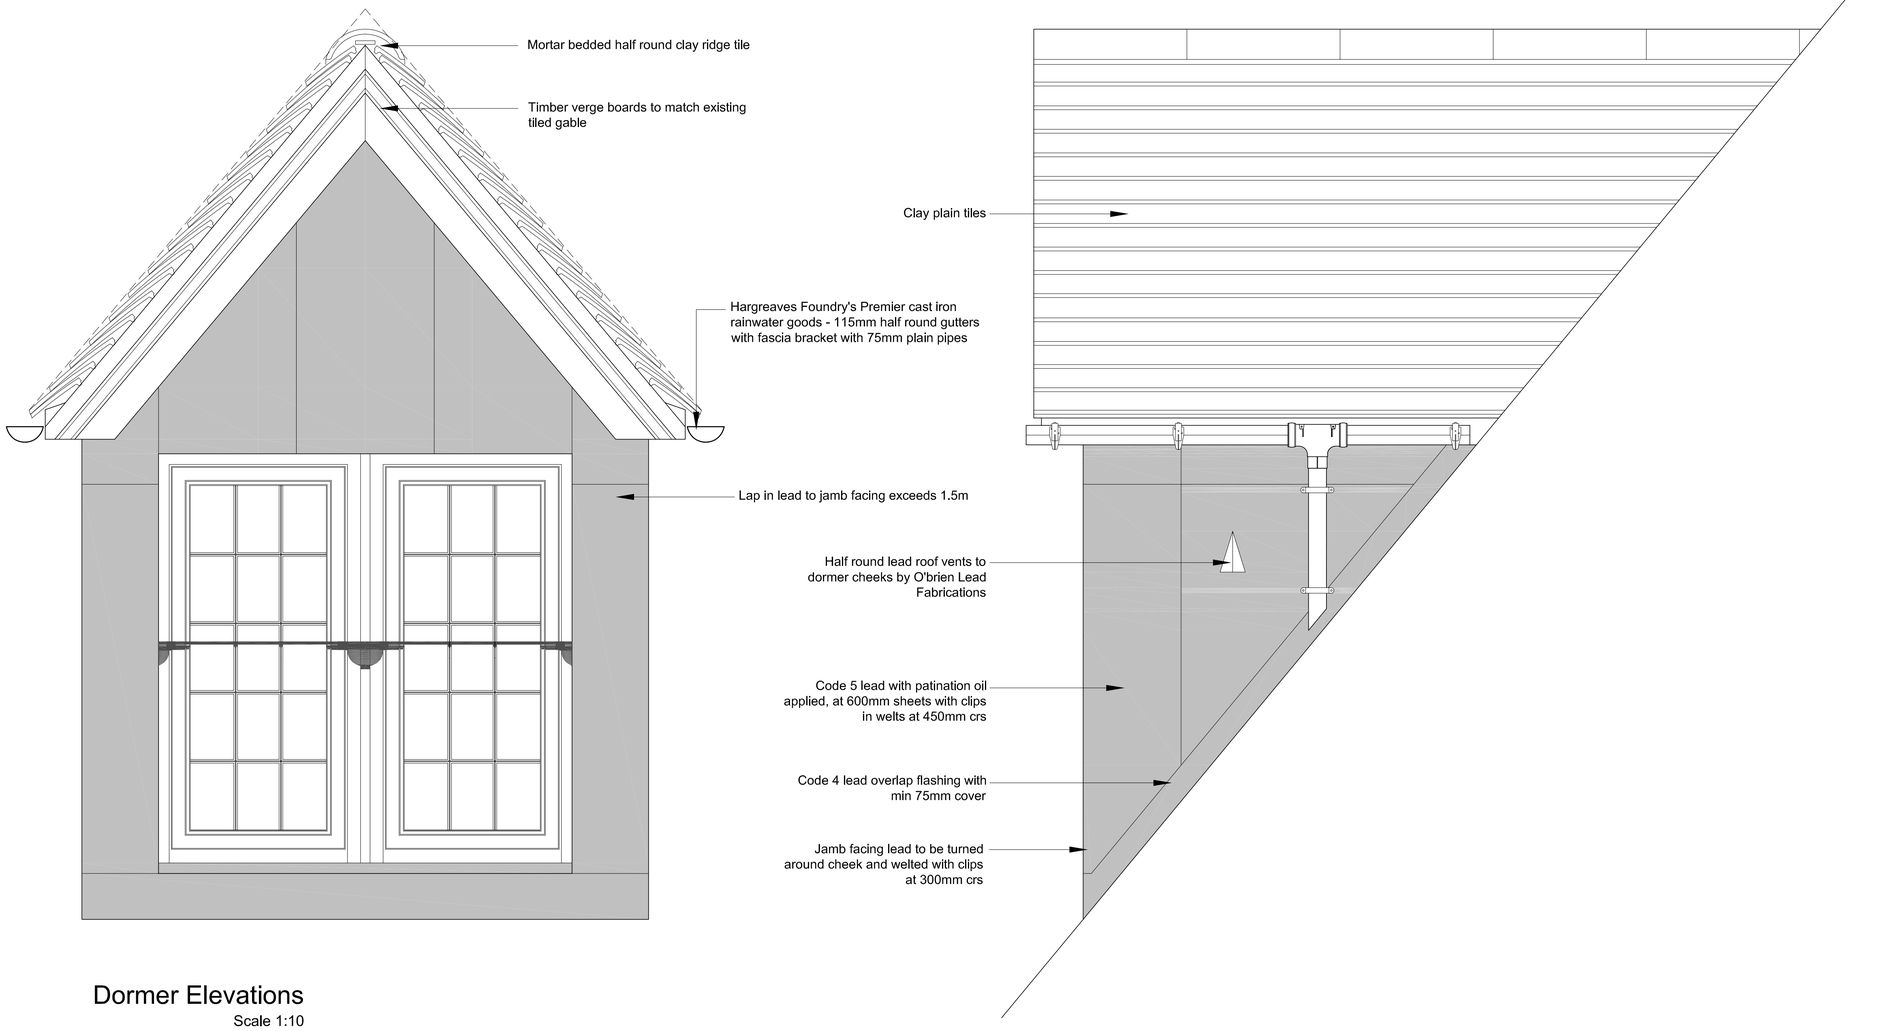

Dormer Elevations
Scale 1:10

Scale 1:10 — 250 500 750 1000 1250 1500 1750 2000

RIBA Chartered Practice

PLANNING

This drawing must not be reproduced in whole or in part without the express written consent of the relevant Issuing Baxter Green Architects. ©

Note:
Dimensions should not be scaled from this drawing. All dimensions should be checked on site. This drawing is to be read in conjunction with all other drawings, specifications or schedule of works.

	Date.	Rev.

Baxter Green Architects
No 1, The Old Dairy Buildings,
Fonthill Bishop, Salisbury, SP3 5SH
01747 440444 | studio@baxtergreen.co.uk
www.baxtergreen.co.uk

Project	Extension and Alterations EASTLEIGH COURT	Date 08.2022	Drawn by RO
		Scale 1:10 at A1	Checked by JN
Drawing Title	Proposed Dormer Details		Issuing office 1
		Project No. 10164	Drawing No. P - 08