


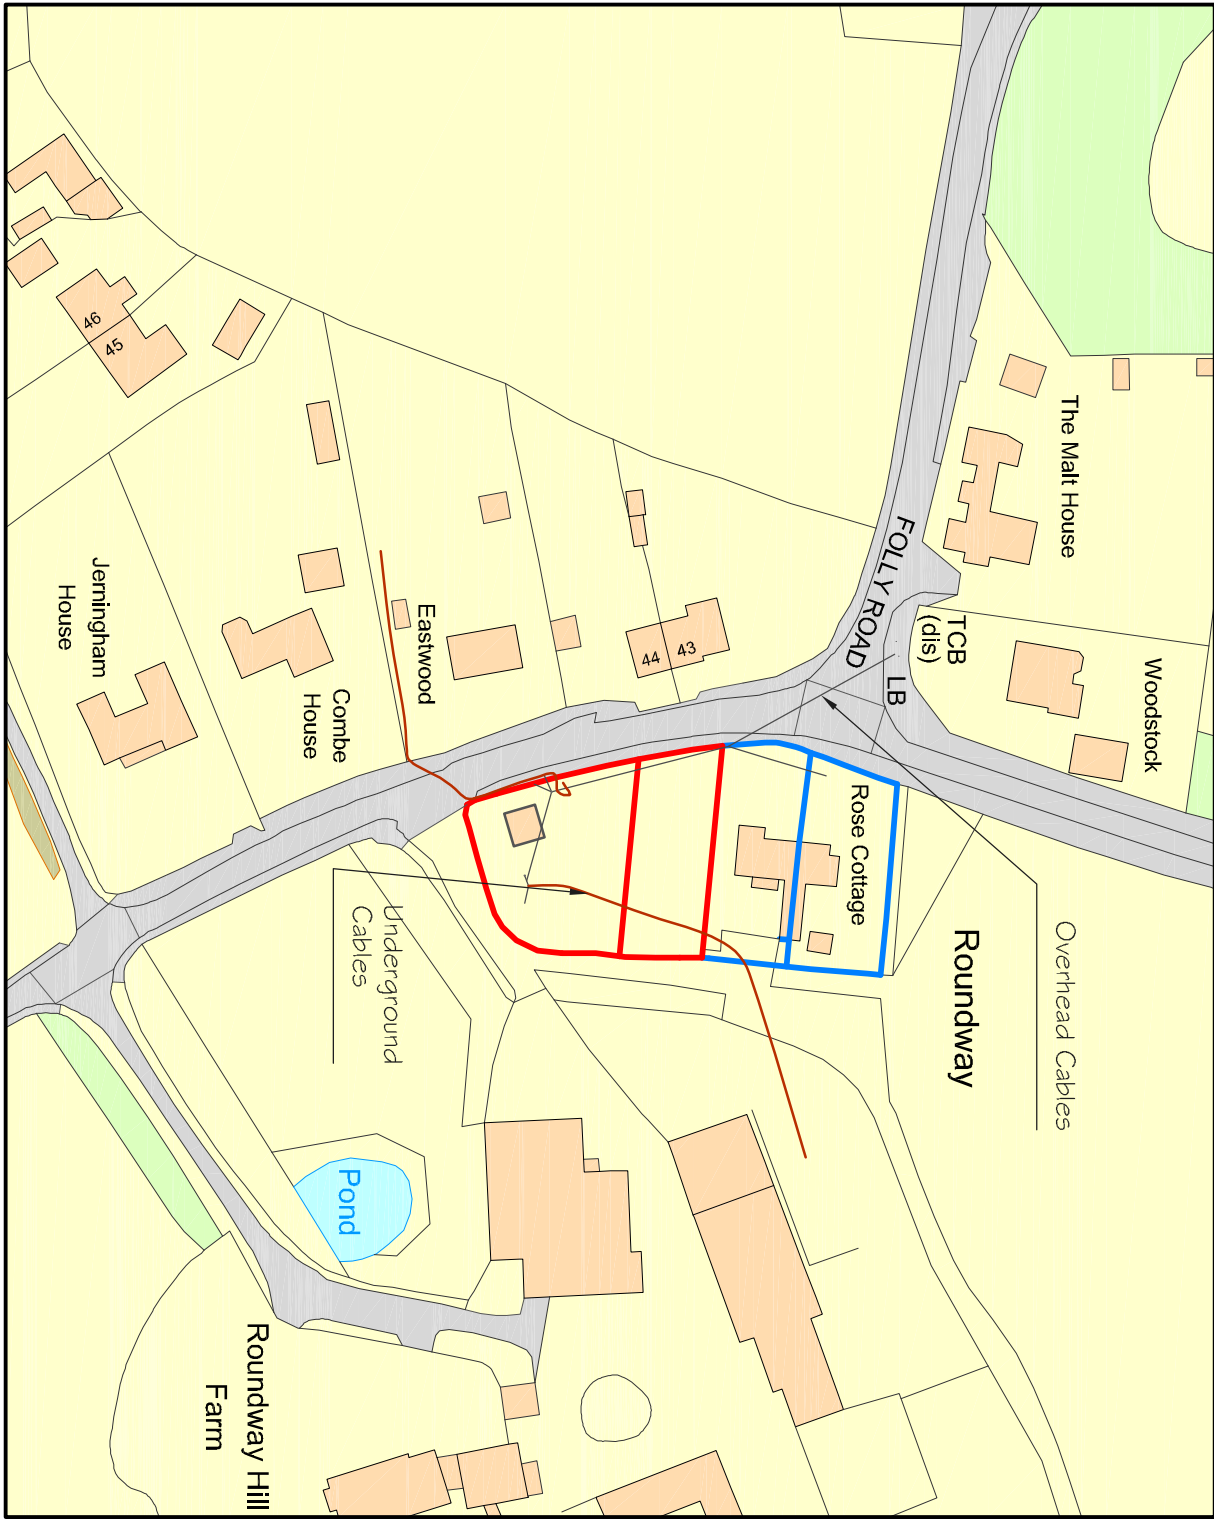
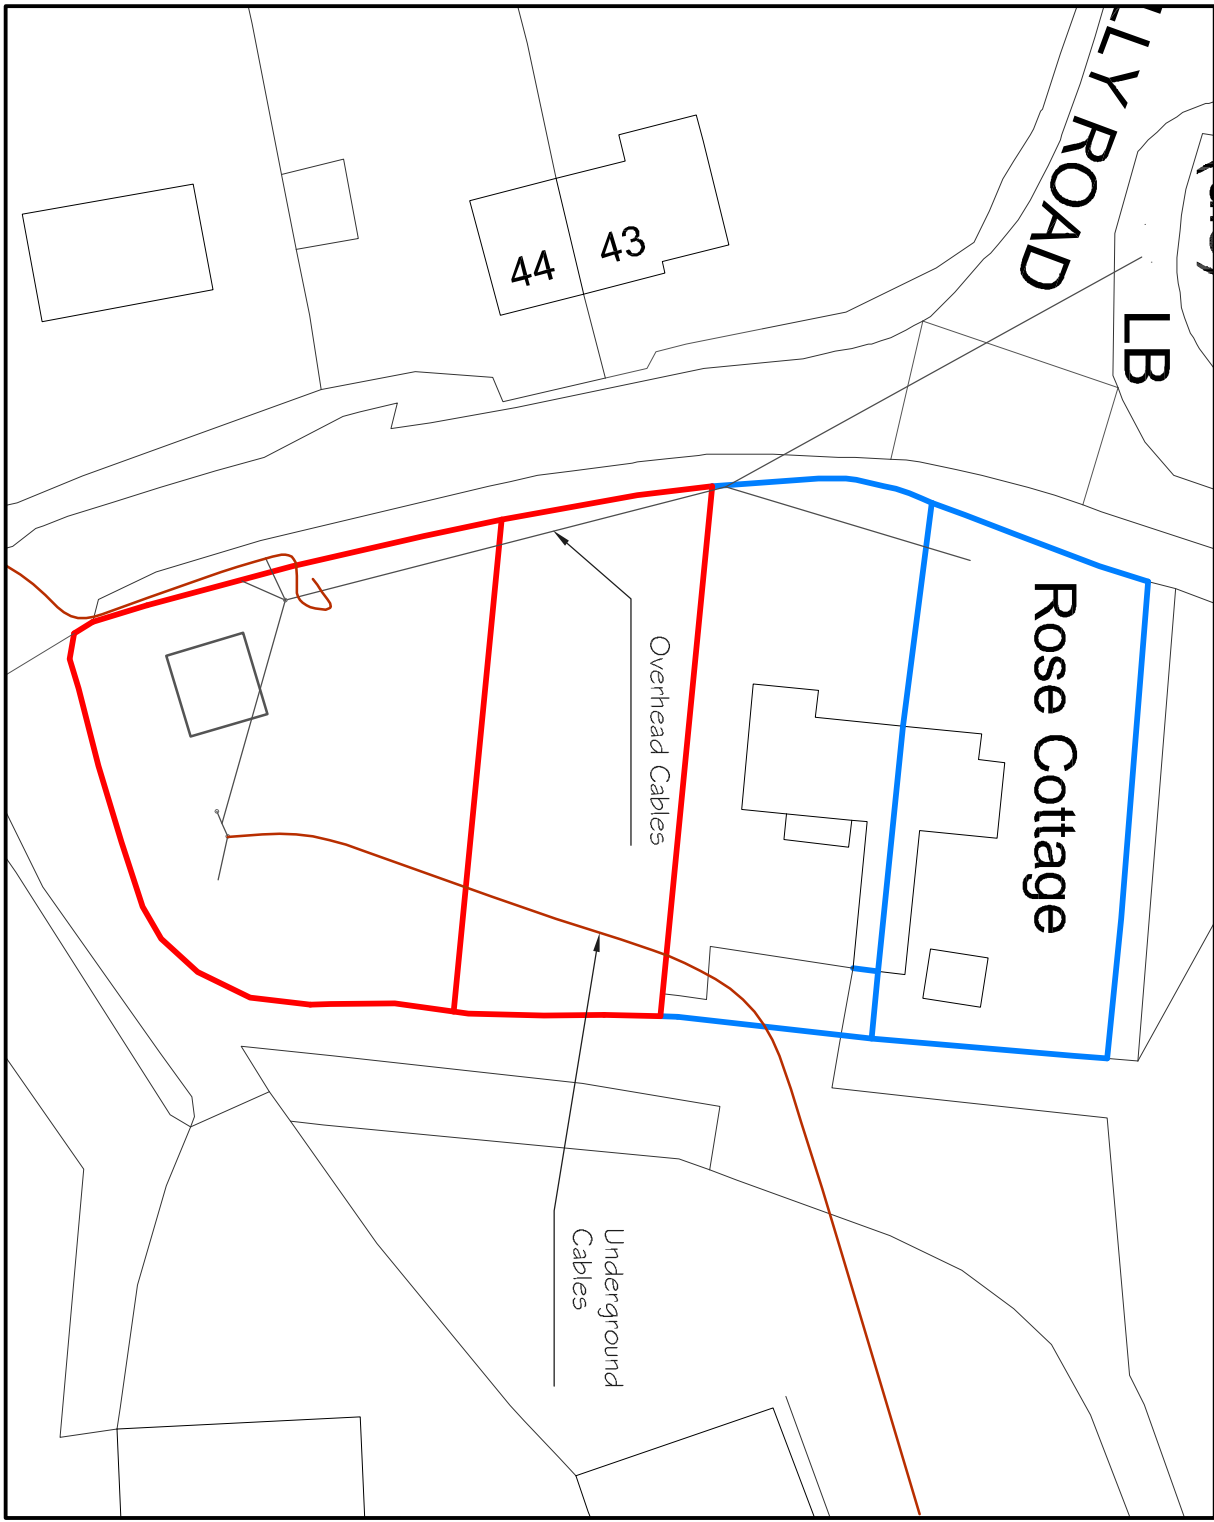


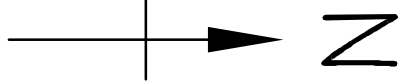



LOCATION PLAN
Scale 1 : 1 250

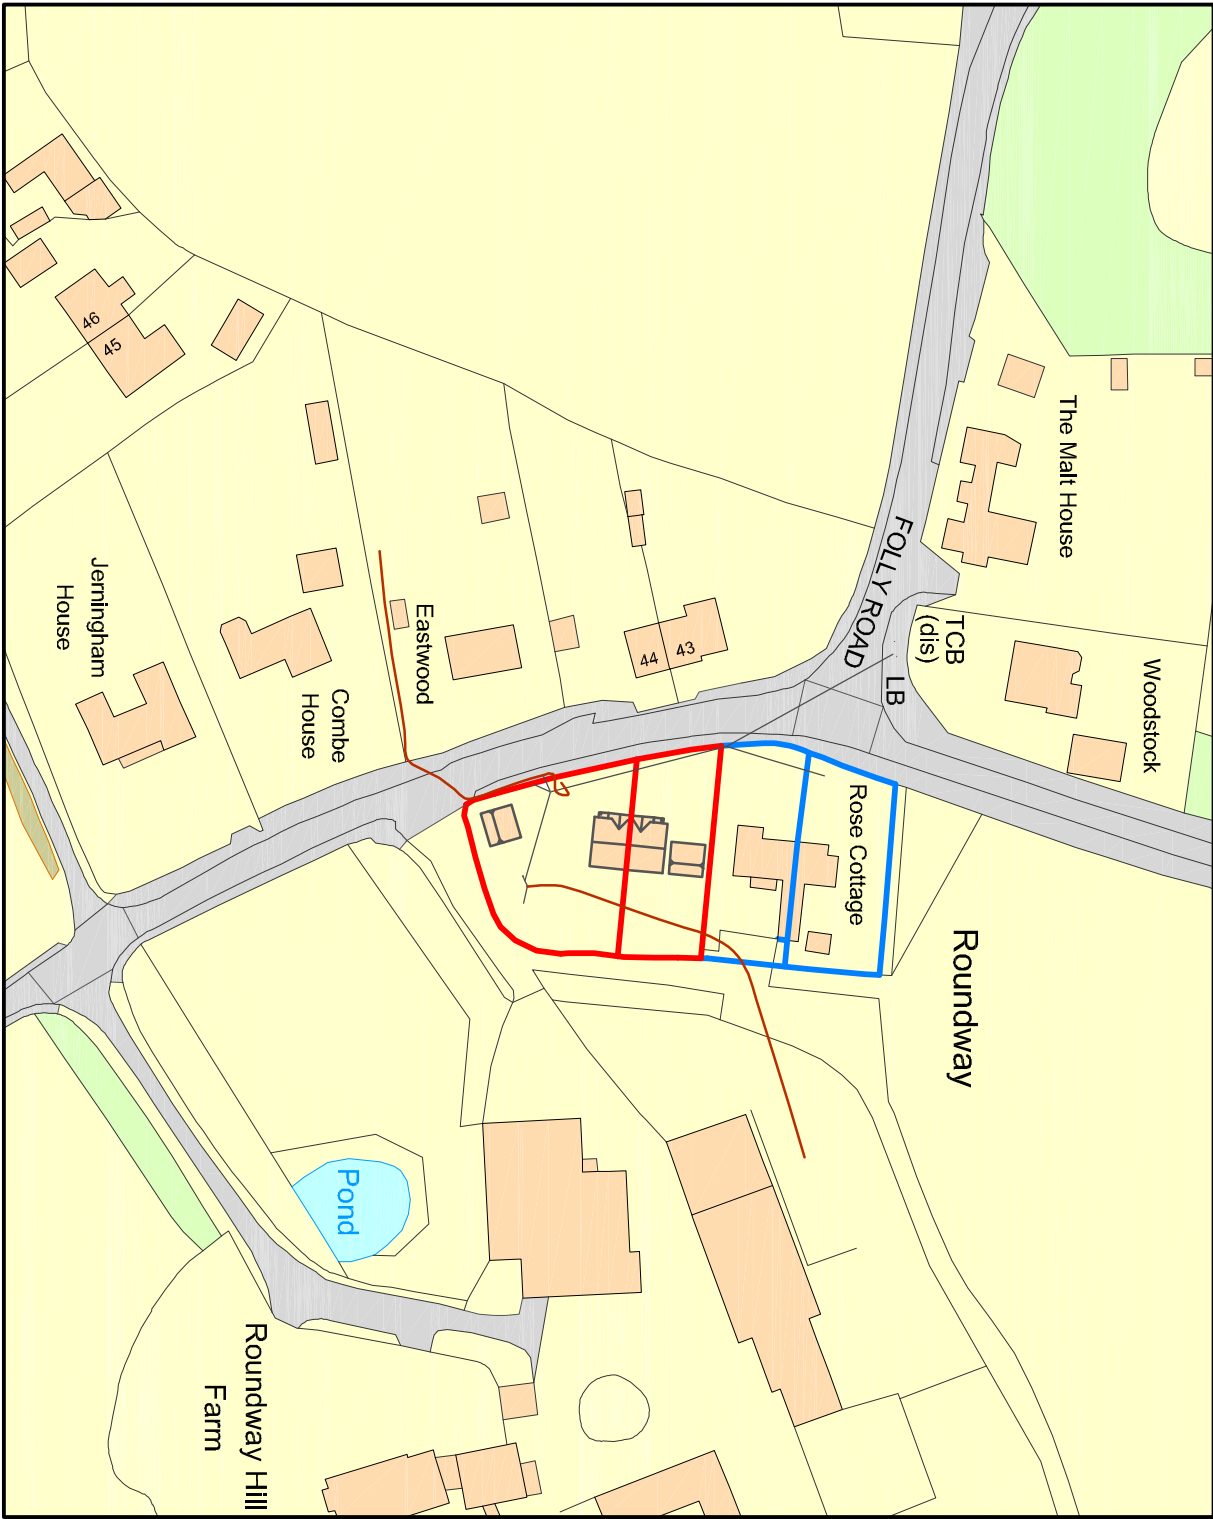



BLOCK PLAN
Scale 1 : 500

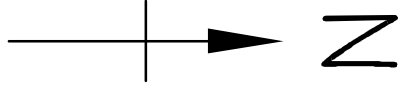

LOCATION PLAN
Scale 1 : 1 250

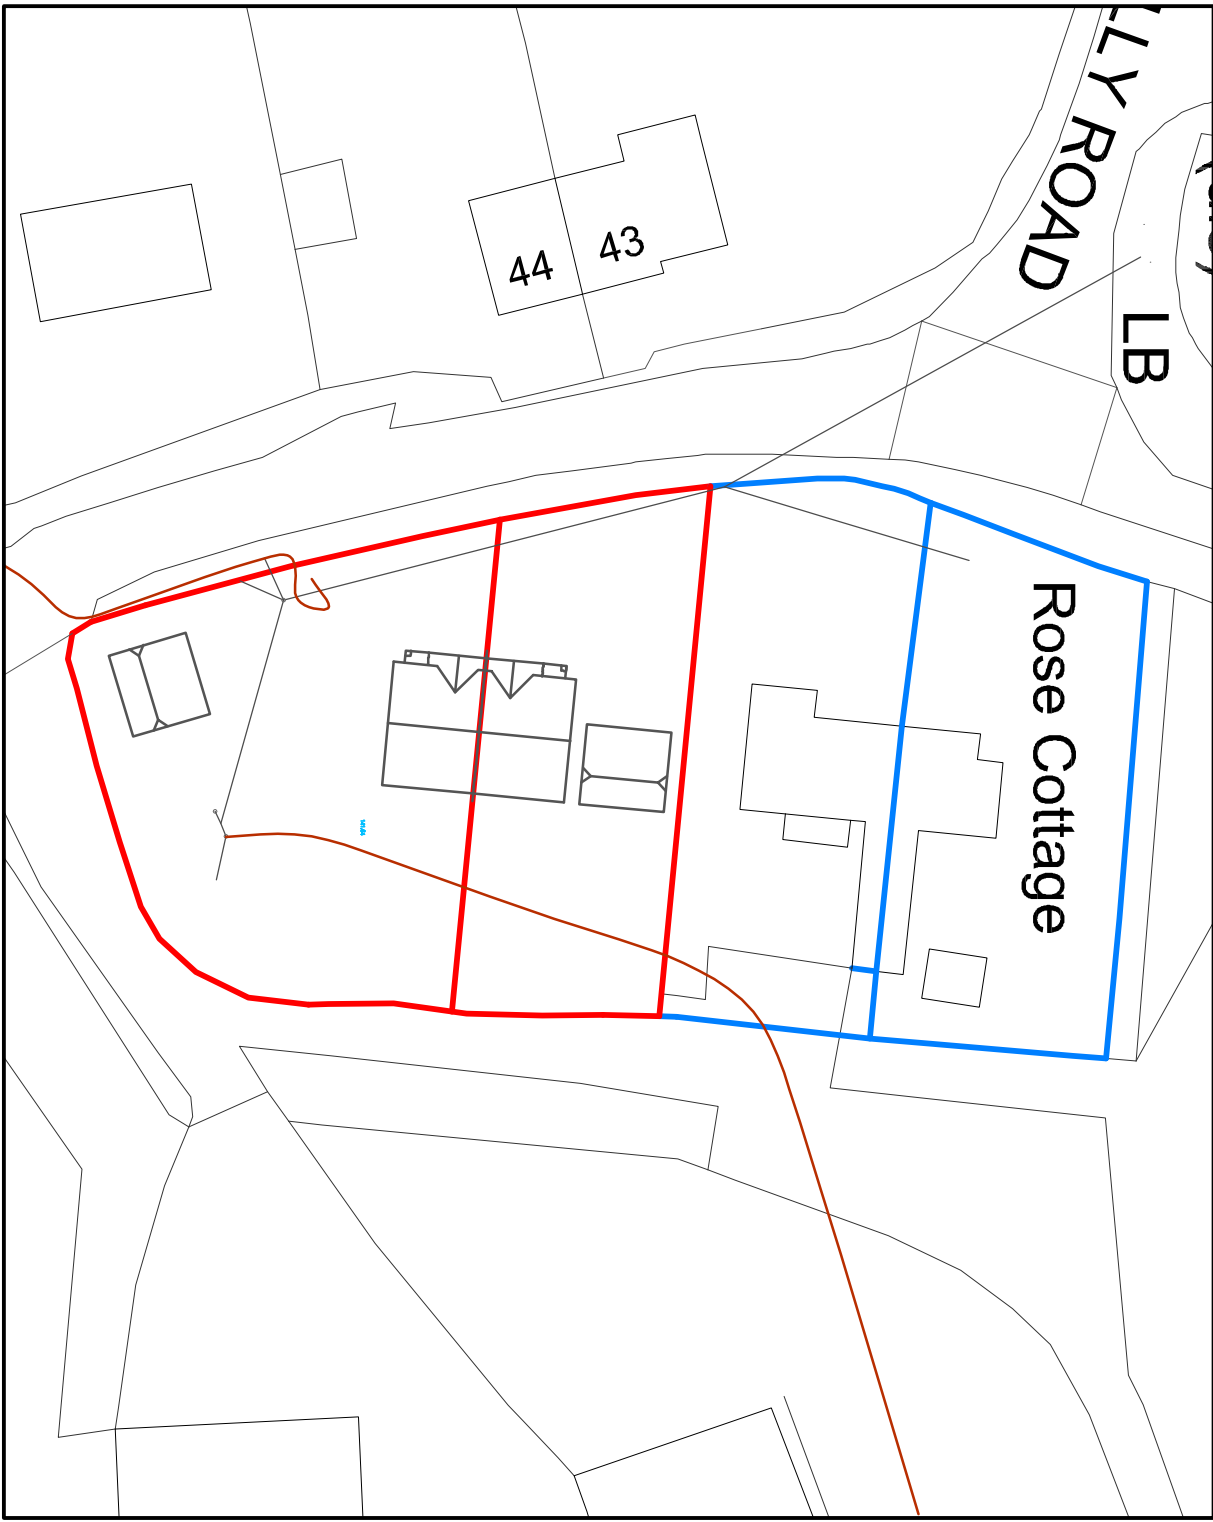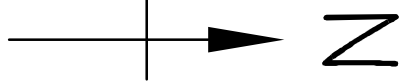

BLOCK PLAN
Scale 1 : 500

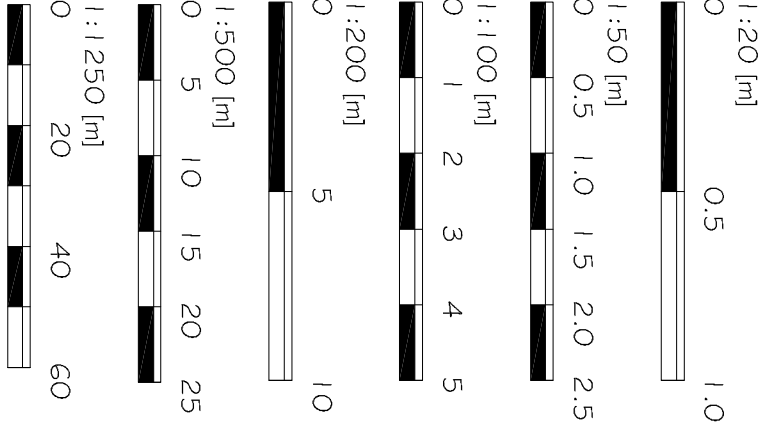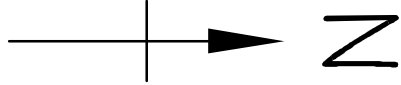

AD DRAUGHTING
ARCHITECTURAL SERVICES

Client
CHRIS COMBE

Job Title
SEMI DETACHED HOUSES AT:
ROSE VILLA,
ROUNDWAY,
DEVIZES,
WILTSHIRE.
SN10 2HY.

Drawing Title
LOCATION PLAN
BLOCK PLAN

Scale
A5 SHOWN
Date 04/10/2023
Drawn AD

Drawing No.
1010-01
Rev
C